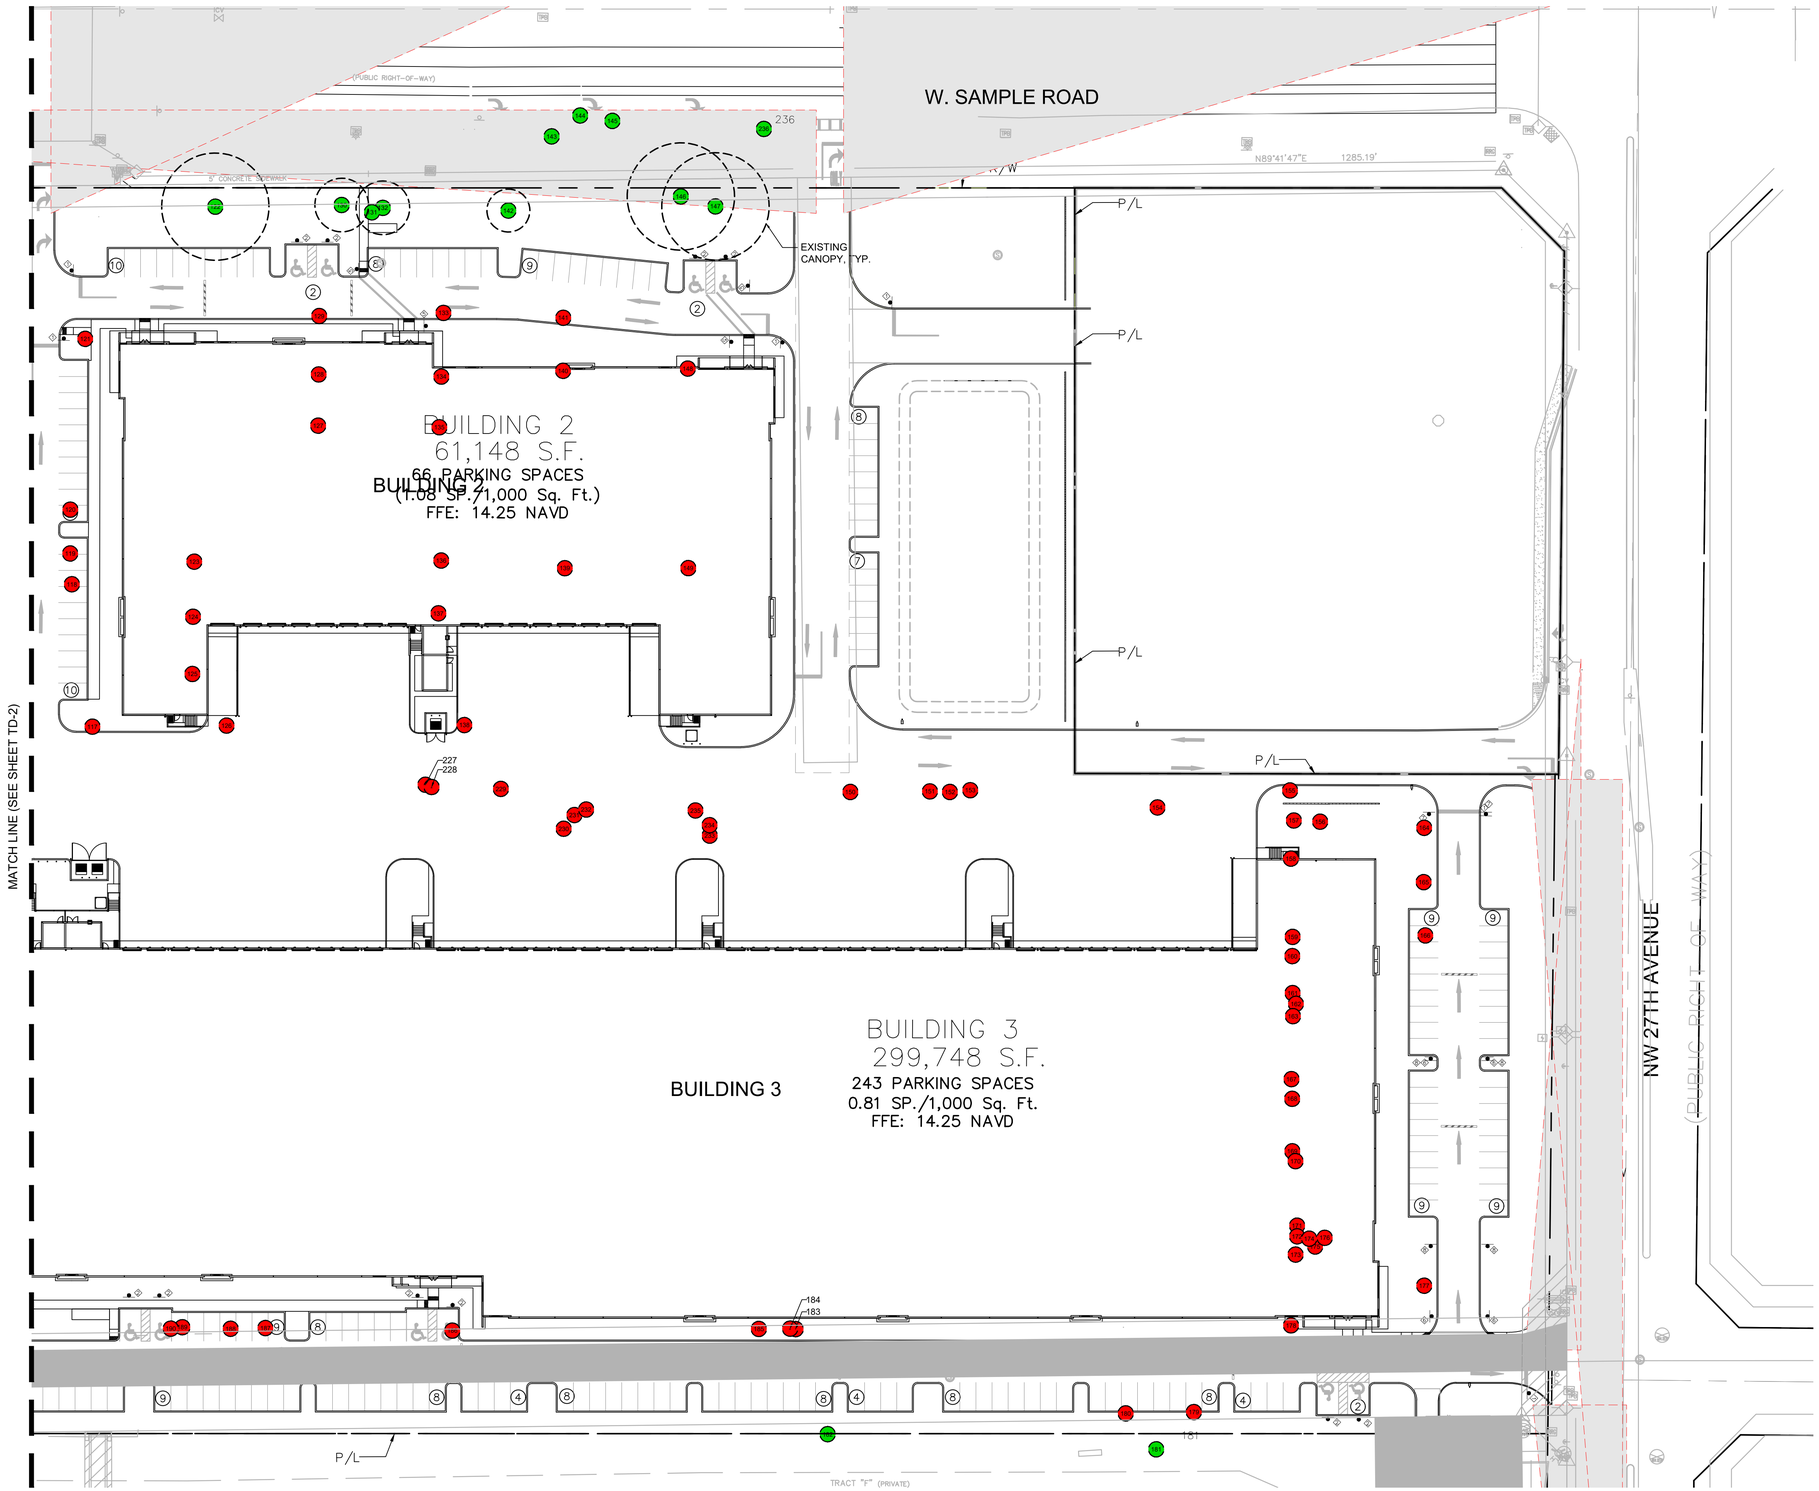

SYMBOL LEGEND

- Tree to Remain
- EXISTING CANOPY
- Tree to Remove

TREE DISPOSITION PLAN

Scale: 1" = 40'-0"

NORTH

0' 40' 120' 240'

P&Z

PZ24-12000024

09/24/2025

NORTH

P&Z

PZ24-12000024

08/27/2025

WITKIN HULTS + PARTNERS
307 south 21st avenue hollywood, florida
phone: 954.923.4566 facsimile: 954.923.9609
www.witkindesign.com

©2020 WITKIN HULTS + PARTNERS
THE DESIGN AND DRAWINGS HEREIN ARE THE INTELLECTUAL PROPERTY OF THIS LANDSCAPE ARCHITECT AND ARE PROTECTED UNDER THE COPYRIGHT PROTECTION ACT

Project:

FESTIVAL FLEA MARKET

POMPANO, FL

TREE DISPOSITION PLAN

Revisions:	Date:	By:
1) DRC Comments	01.02.2025	MAV
2) DRC Comments	02.10.2025	MAV
3) DRC Comments	03.25.2025	MAV
4) DRC Comments	05.23.2025	MAV
5) DRC Comments	06.26.2025	SH

Seal:

REGISTERED LANDSCAPE ARCHITECT LA 6667290 STATE OF FLORIDA

Digitally signed by Steven C Eanes
DN: C=US, E=seanes@witkindesign.com, O=Witkin Hults + Partners, CN=Steven C Eanes
Date: 2025.06.24 17:50:04 -04'00'

Lic. # LA6667290
Member: A.S.L.A.

Drawing: Tree Disposition Plan

Date: 06/04/2025

Scale: See Left

Drawn by: MAV

Sheet No.:

TD-3

Cad Id.: 2024-070