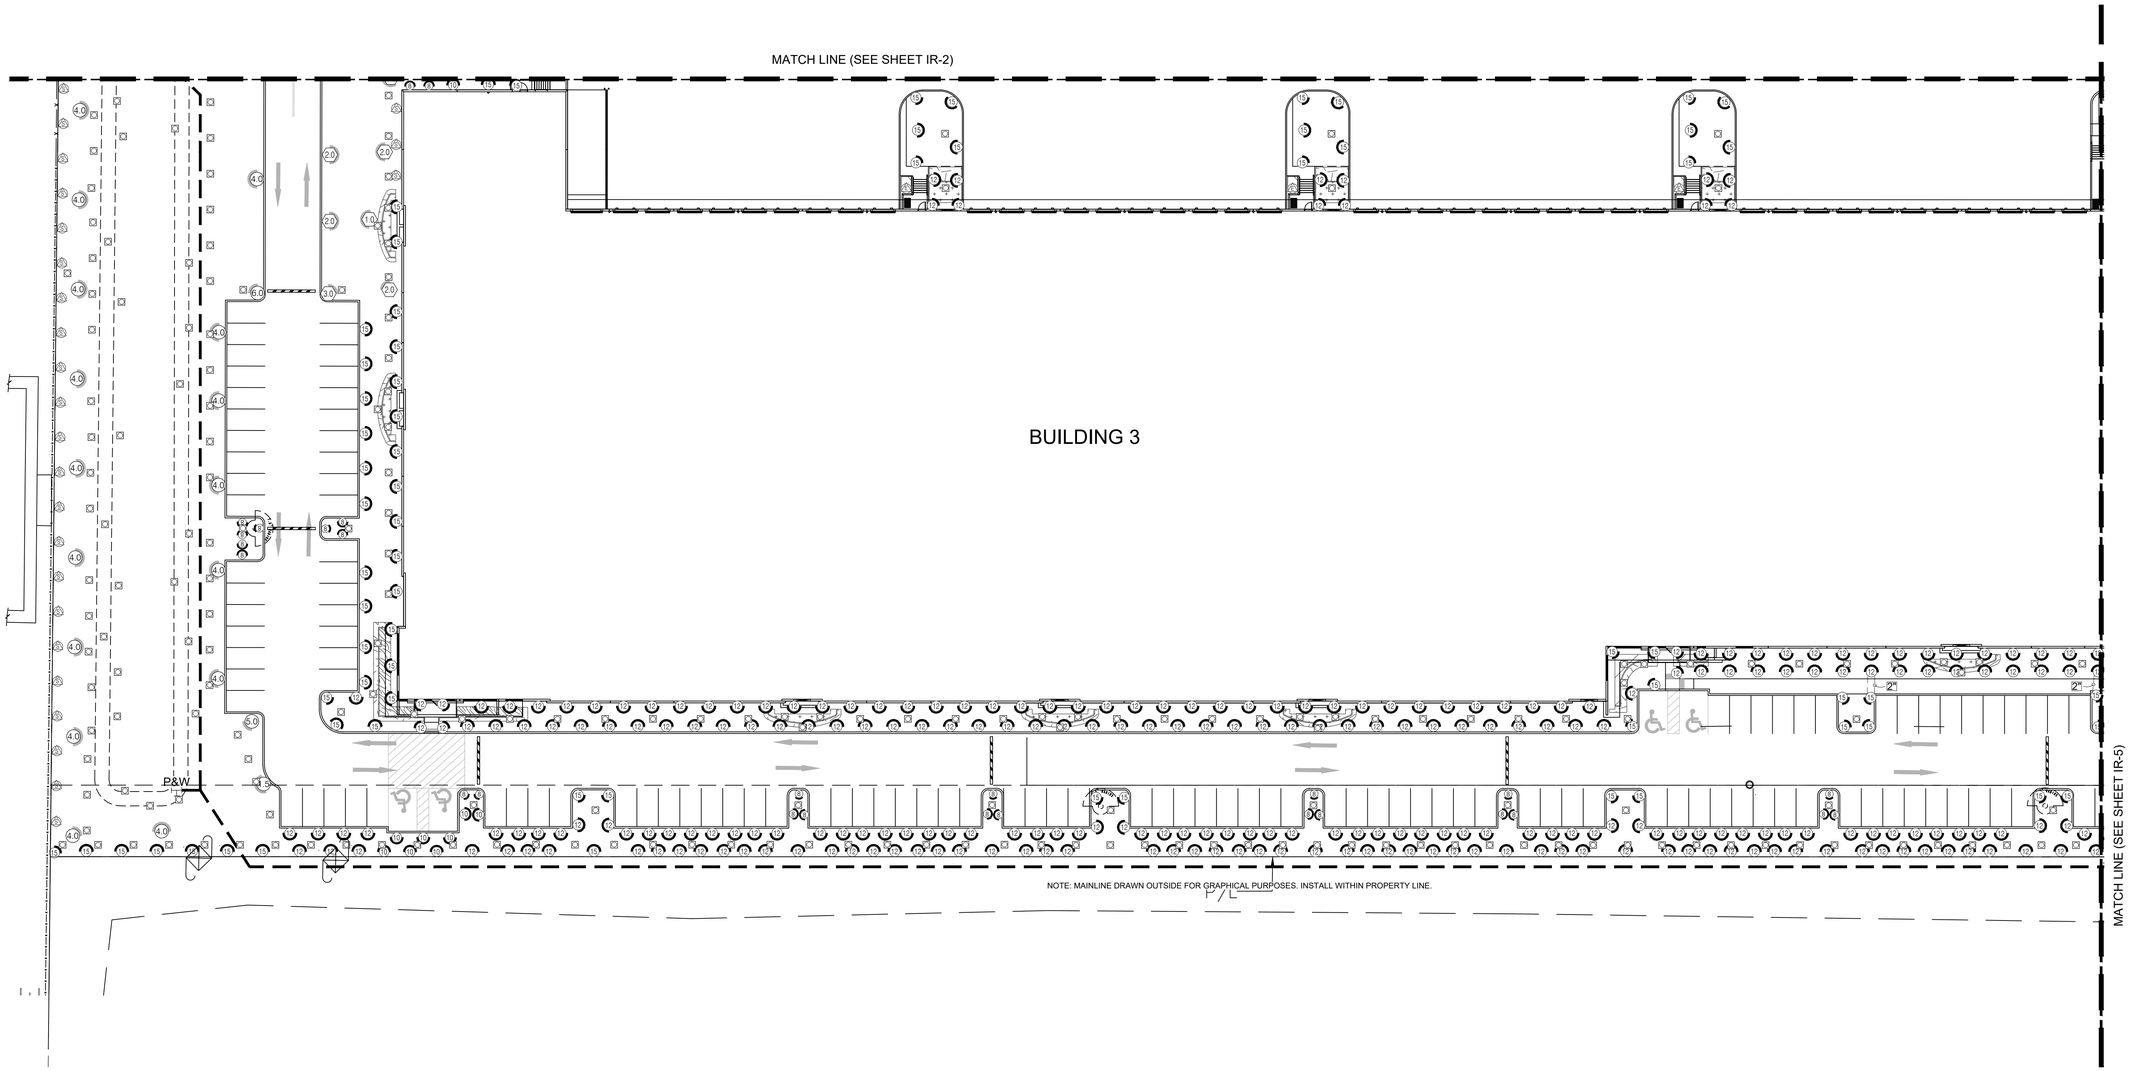

Note: The irrigation system will be providing 100% coverage with 50% overlap. Including the ROW
Bubblers will be provided for all new and relocated trees and palms.

NORTH

0' 30' 90' 180'

P&Z
PZ24-12000024
09/24/2025

IRRIGATION PLAN

Scale: 1" = 30'-0"

NORTH

P&Z
PZ24-12000024
08/27/2025

WITKIN HULTS + PARTNERS
307 south 21st avenue hollywood, florida
phone: 954.923.0555 facsimile: 954.923.9609
www.witkindesign.com

©2020 WITKIN HULTS + PARTNERS
THE DESIGN AND DRAWINGS HEREIN ARE THE INTELLECTUAL PROPERTY OF THIS LANDSCAPE ARCHITECT AND ARE PROTECTED UNDER THE COPYRIGHT PROTECTION ACT

Project:

FESTIVAL FLEA MARKET

POMPANO, FL

IRRIGATION PLAN

Revisions:	Date:	By:
1) DRC Comments	01.02.2025	MAV
2) DRC Comments	02.10.2025	MAV
3) DRC Comments	03.25.2025	MAV
4) DRC Comments	05.23.2025	MAV
5) DRC Comments	06.26.2025	SH

Seal:

REGISTERED LANDSCAPE ARCHITECT
LA 667290
STATE OF FLORIDA

Digitally signed by Steven G Hults
DN: cn=Steven G Hults, c=US, o=WITKIN DESIGN GROUP INC, ou=LARCH, 2.5.4.5=8D0D0C0C1C0C1C0C0C0