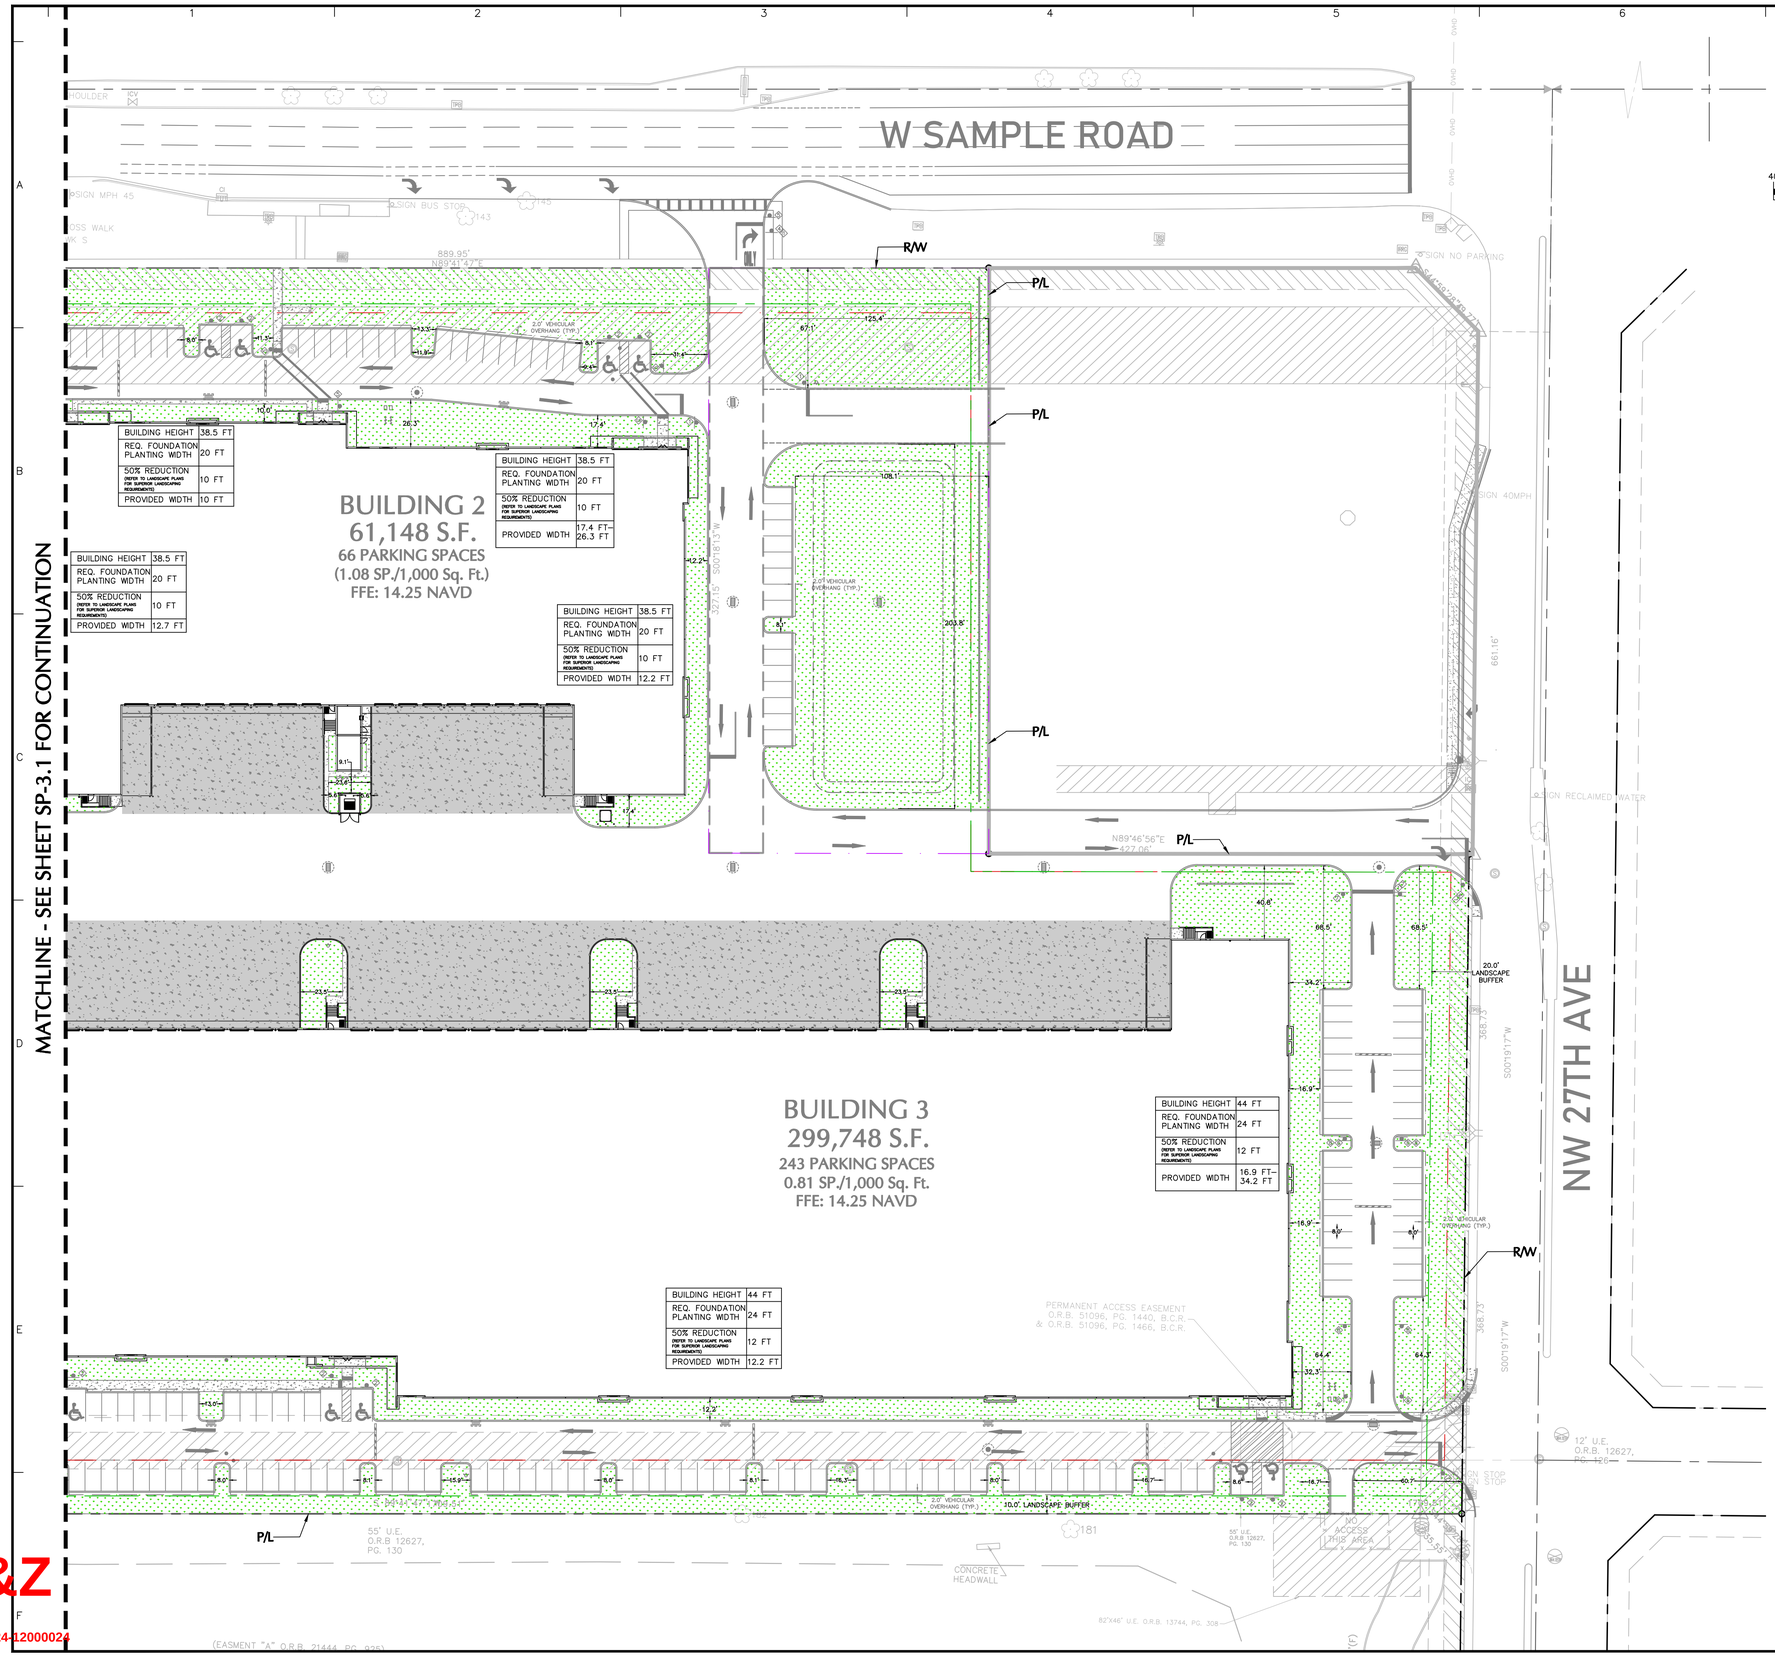

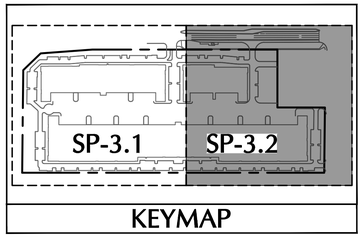

LEGEND

- PERIMETER LANDSCAPE BUFFER LINE
- PROPOSED LANDSCAPE AREA
- PROPOSED MULCH

Date	Description	No.

REVISIONS

MICHAEL P. CARR LICENSE No. 72424 STATE OF FLORIDA PROFESSIONAL ENGINEER

This item has been digitally signed and sealed by Michael Carr, PE. on the date adjacent to the seal

Printed Copies of this document are not considered signed and sealed and the signature must be verified on any electronic copies.

SIGNATURE DATE SIGNED

MICHAEL CARR
PROFESSIONAL ENGINEER FL Lic. No. 72424

LANGAN
Langan Engineering and Environmental Services, LLC
110 East Broward Boulvard, Suite 1500
Fort Lauderdale, FL 33301
T: 954.320.2100 F: 954.320.2101 www.langan.com
FL CERTIFICATE OF AUTHORIZATION NO. 00006601/LB8172/LB8198

Project

FESTIVAL INDUSTRIAL

POMPANO BEACH
BROWARD COUNTY FLORIDA

Drawing Title

PERVIOUS PLAN

Project No. 330134201
Date FEBRUARY 2025
Drawn By EWM
Checked By MPC

Drawing No. SP-3.2

LANGAN
Project No. 330134201

© 2024 Langan

P&Z
PZ24-12000024
09/24/2025

P&Z
PZ24-12000024
08/27/2025