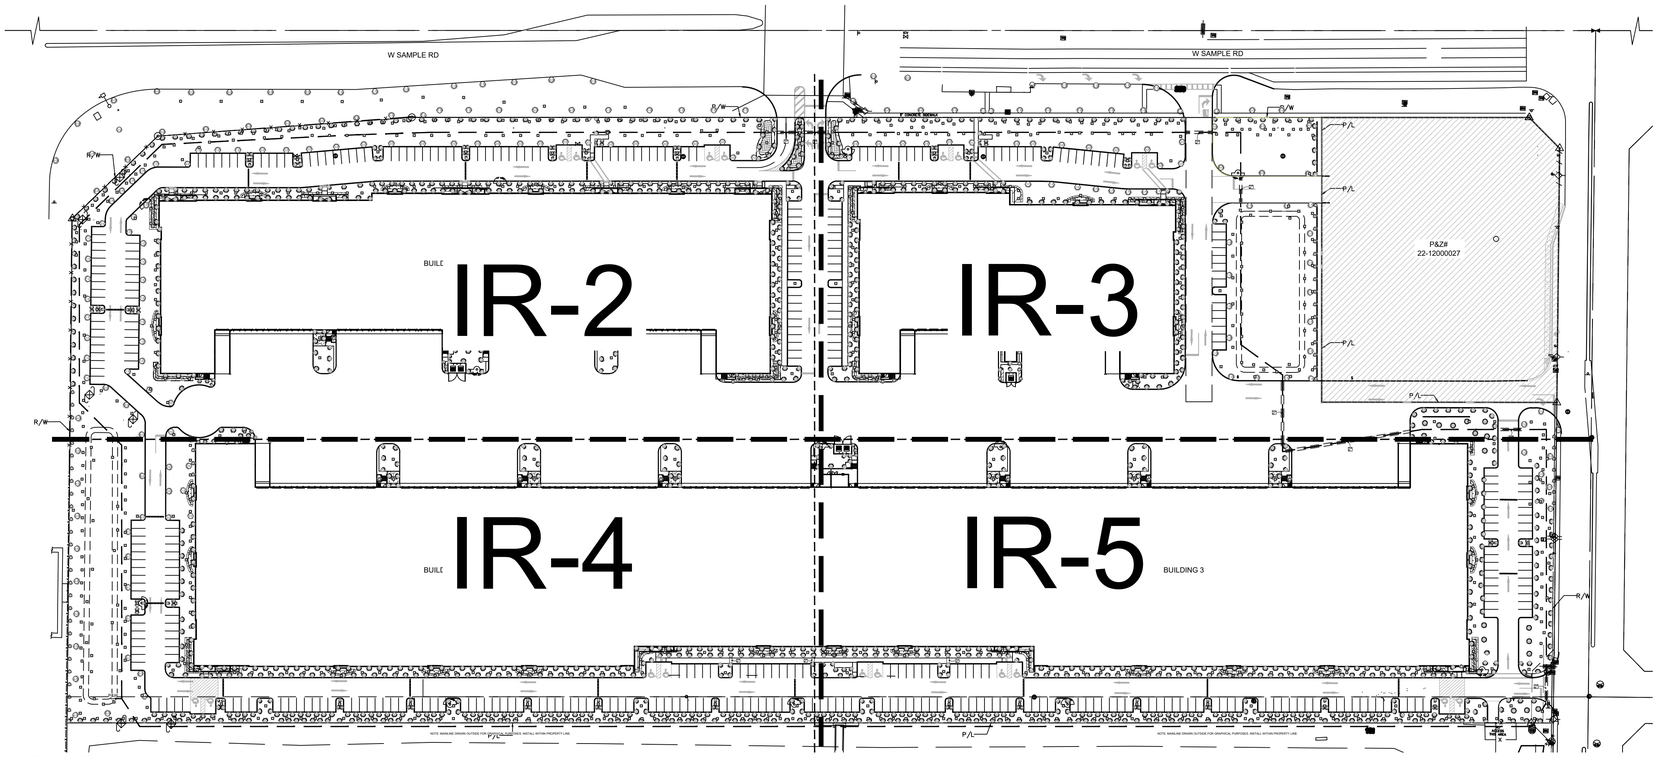

KEY PLAN

Scale: NTS

NORTH

Note: The irrigation system will be providing 100% coverage with 50% overlap. Including the ROW
Bubblers will be provided for all new and relocated trees and palms.

SHEET INDEX:

IR-1 INDEX
IR-2 IRRIGATION PLAN
IR-3 IRRIGATION PLAN
IR-4 IRRIGATION PLAN
IR-5 IRRIGATION PLAN
IR-6 IRRIGATION DETAILS

WITKIN HULTS + PARTNERS
307 south 21st avenue hollywood, florida
phone: 954.923.9555 facsimile: 954.923.9689
www.witkindesign.com

©2020 WITKIN HULTS + PARTNERS
THE DESIGN AND DRAWINGS HEREIN ARE THE INTELLECTUAL PROPERTY OF THIS LANDSCAPE ARCHITECT AND ARE PROTECTED UNDER THE COPYRIGHT PROTECTION ACT

Project:

FESTIVAL FLEA MARKET

POMPANO, FL

INDEX

Revisions:	Date:	By:
1) DRC Comments	01.02.2025	MAV
2) DRC Comments	02.10.2025	MAV
3) DRC Comments	03.25.2025	MAV
4) DRC Comments	05.23.2025	MAV
5) DRC Comments	06.26.2025	SH

Seal:

REGISTERED LANDSCAPE ARCHITECT
LA 6667290
STATE OF FLORIDA

Digitally signed by Steven C Hults
DN: C=US, O=Witkin + Partners, CN=Steven C Hults, E=shults@witkindesign.com
Reason: I am the author of this document
Location: Hollywood, FL
Date: 2025.06.27 11:22:49-04'00'

Lic. # LA6667290
Member: A.S.L.A.

Drawing: Index

Date: 11/25/2024

Scale: See Left

Drawn by: MAV

Sheet No.:

IR-1

Cad Id.: 2024-070

P&Z

PZ24-12000024

09/24/2025

P&Z

PZ24-12000024

08/27/2025