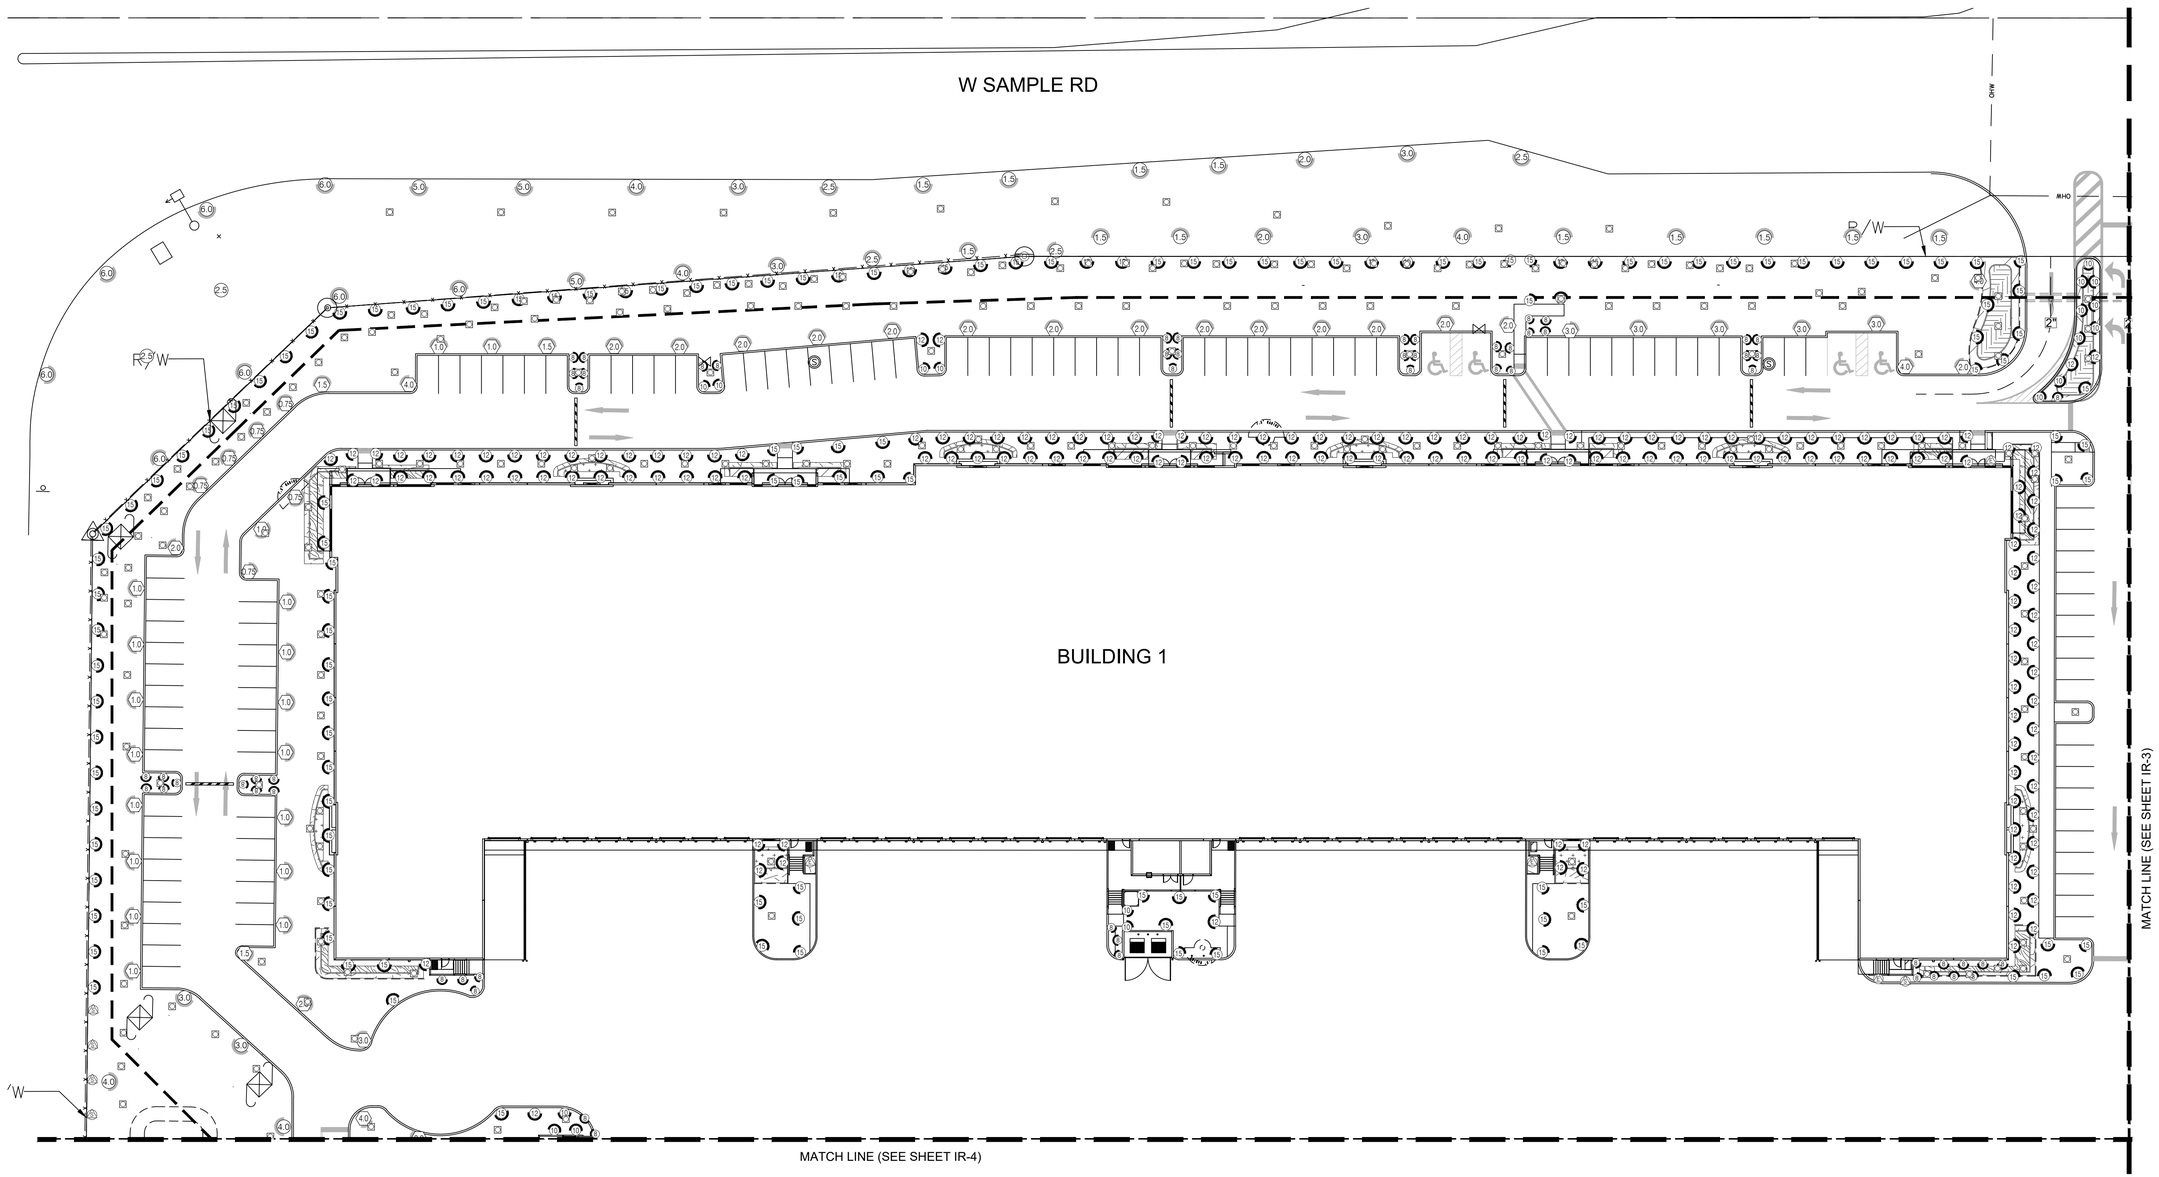

Note: The irrigation system will be providing 100% coverage with 50% overlap. Including the ROW
Bubblers will be provided for all new and relocated trees and palms.

IRRIGATION PLAN

Scale: 1" = 30'-0"

NORTH

0' 30' 90' 180'

P&Z
PZ24-12000024
09/24/2025

P&Z
PZ24-12000024
08/27/2025

WITKIN HULTS + PARTNERS
307 south 21st avenue hollywood, florida
phone: 954.923.0404 facsimile: 954.923.9609
www.witkindesign.com

©2020 WITKIN HULTS + PARTNERS
THE DESIGN AND DRAWINGS HEREIN ARE THE INTELLECTUAL PROPERTY OF THIS LANDSCAPE ARCHITECT AND ARE PROTECTED UNDER THE COPYRIGHT PROTECTION ACT

Project:
FESTIVAL FLEA MARKET
POMPANO, FL
IRRIGATION PLAN

Revisions:	Date:	By:
1) DRC Comments	01.02.2025	MAV
2) DRC Comments	02.10.2025	MAV
3) DRC Comments	03.25.2025	MAV
4) DRC Comments	05.23.2025	MAV
5) DRC Comments	06.26.2025	SH

Seal:
REGISTERED LANDSCAPE ARCHITECT
LA 6667290
STATE OF FLORIDA
Digitally Signed by Steven C Hults
DN: cn=Steven C Hults, c=US, o=Witkin Hults + Partners, ou=LA6667290, 1.3.6.1.4.1.311.87=0C0A0A0A0C0C0C1, 1.3.6.1.4.1.311.60.2.1.3=US, 1.3.6.1.4.1.311.60.2.1.2=FL
Date: 2025.06.27 12:00:54-04'00'
Lic. # LA6667290
Member: A.S.L.A.

Drawing: Irrigation Plan
Date: 11/25/2024
Scale: See Left
Drawn by: MAV
Sheet No.:
IR-2
Cad Id.: 2024-070