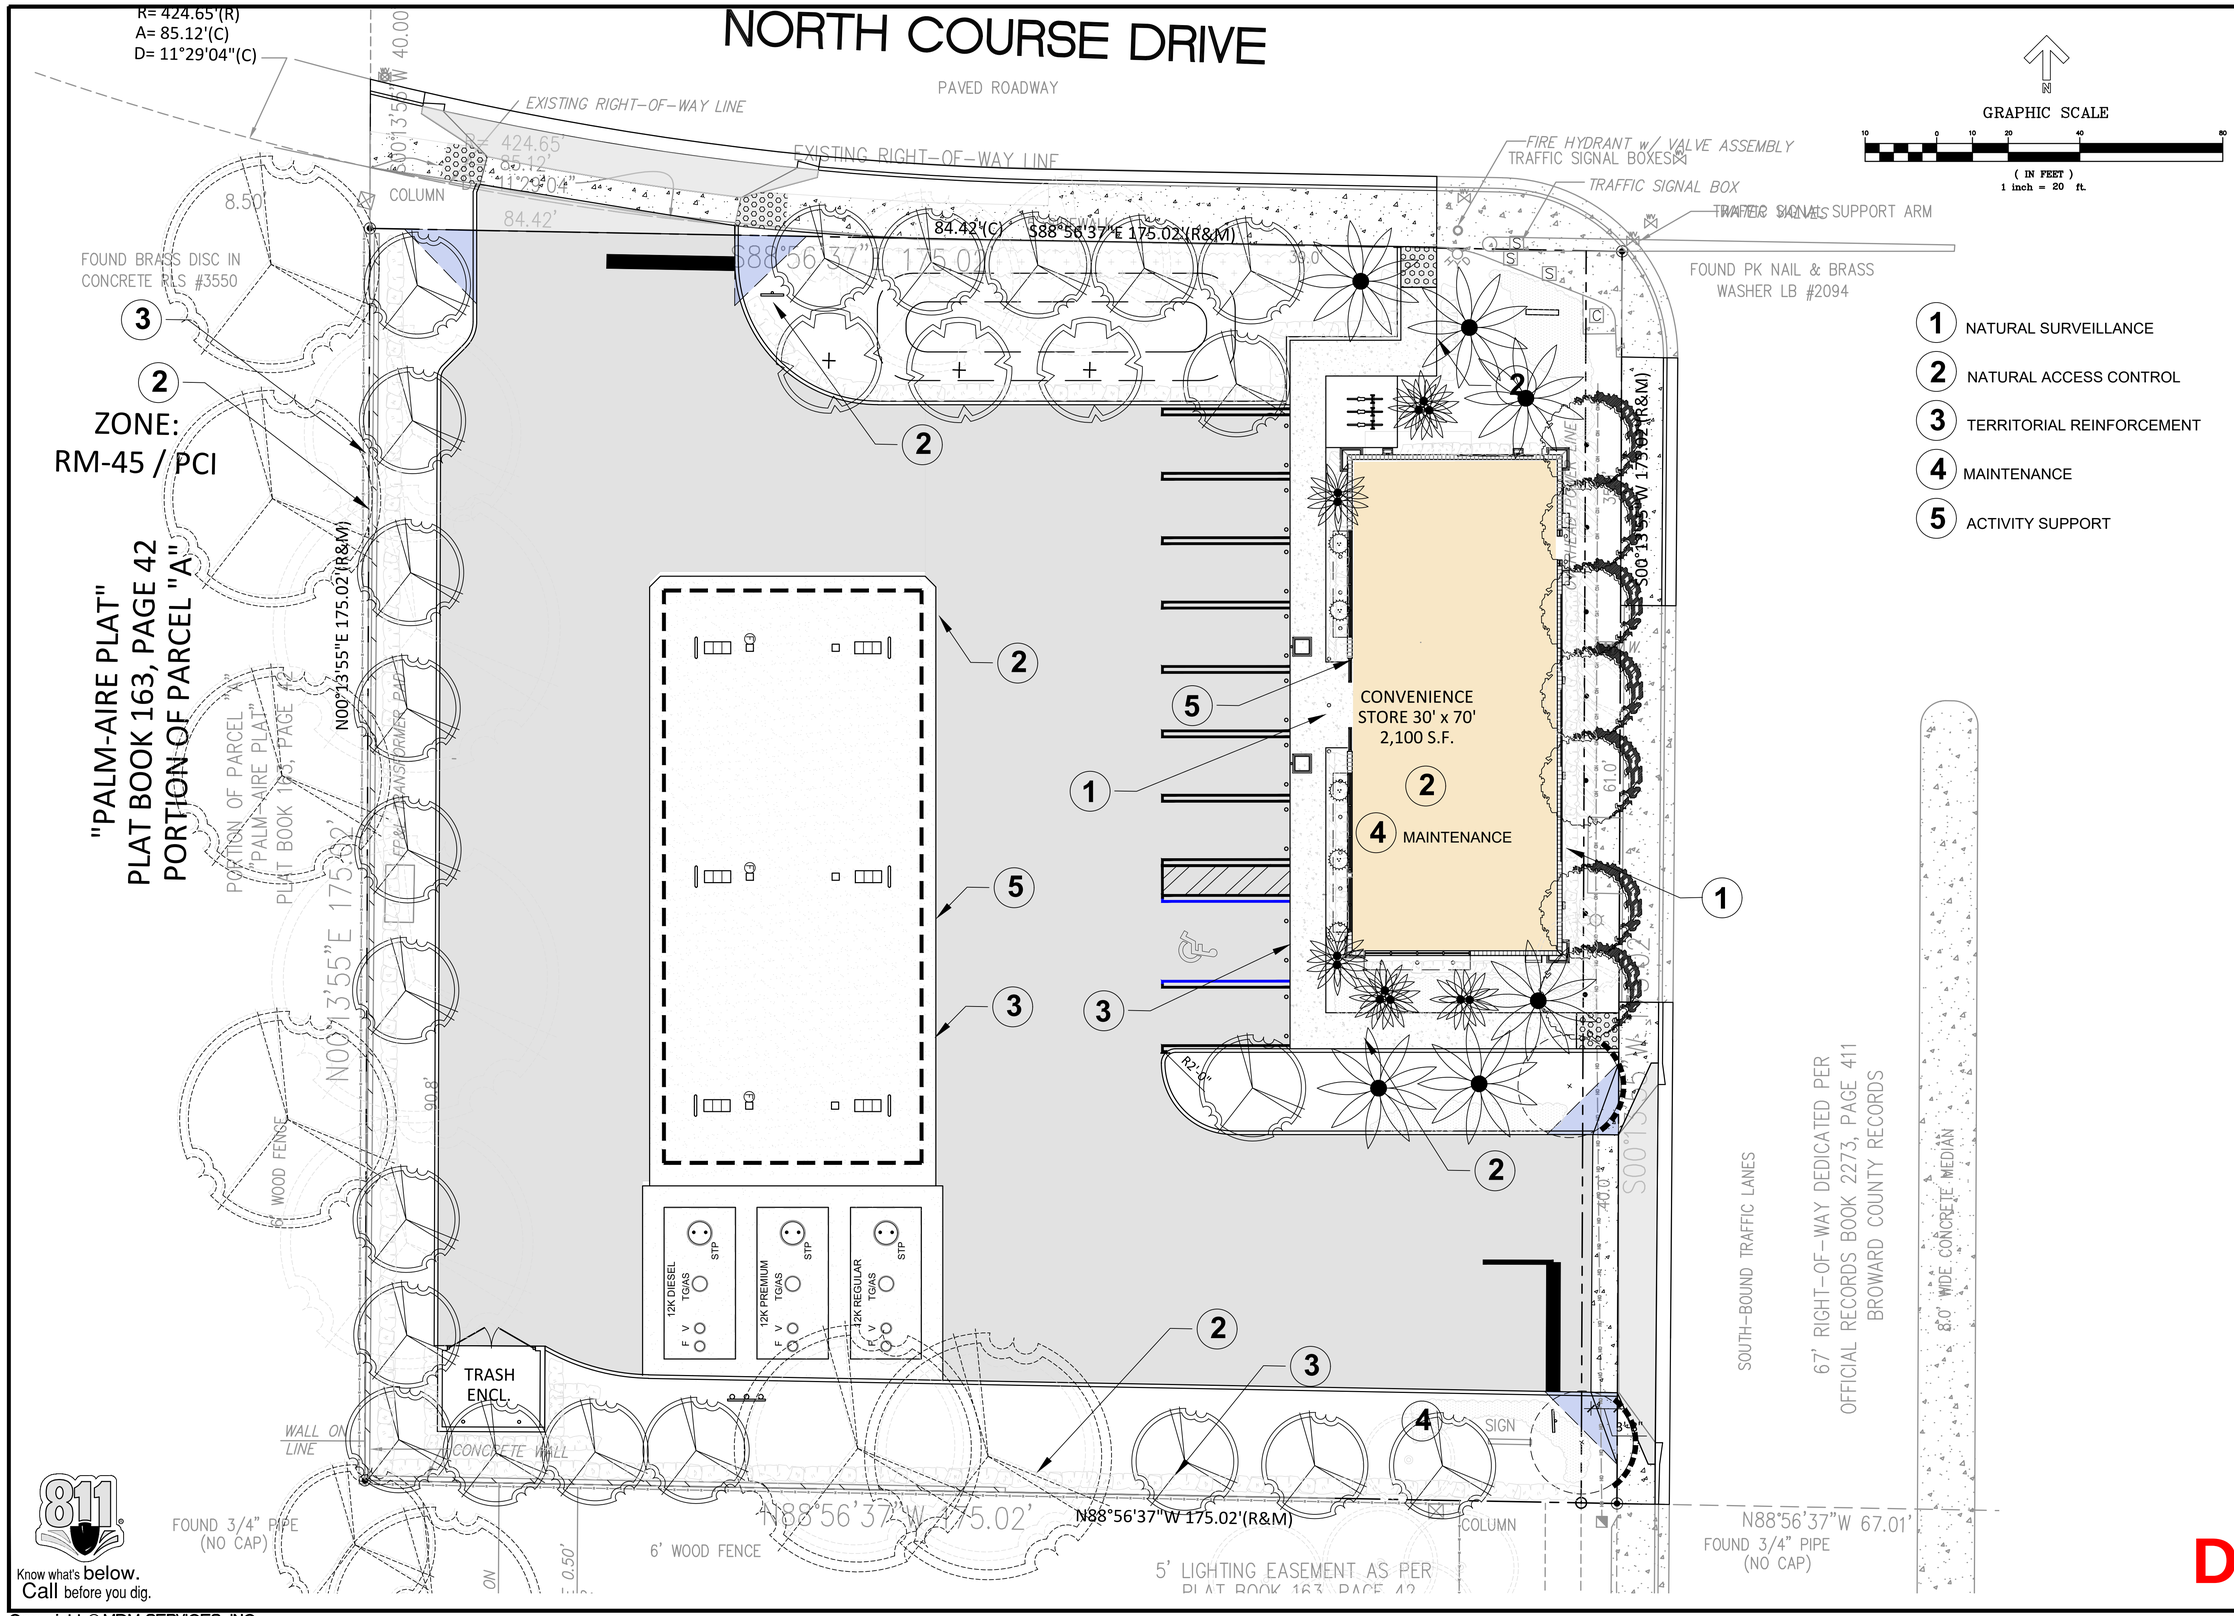

CLIENT:

SUNSHINE GASOLINE DISTRIBUTORS, INC.

DESIGN TEAM TITLE:

MDM SERVICES, INC.
engineering • environmental • construction
2151 W. HILLSBORO BLVD, DEERFIELD BEACH, FLORIDA 33442
Phone: (954) 427-3076
FLORIDA CA #4857

NO.	DATE	REVISION DESCRIPTION

DAIMIAN DWIGHT LESLIE LICENSE No. 73113 STATE OF FLORIDA PROFESSIONAL ENGINEER

Digitally signed by Daimian D Leslie
Date: 2025.05.14 14:27:15-04'00'

DAIMIAN D. LESLIE
FL REG # 73113

THIS ITEM HAS BEEN DIGITALLY SIGNED AND SEALED BY DAIMIAN D. LESLIE ON THE DATE ADJACENT TO THE SEAL. PRINTED COPIES OF THIS DOCUMENT ARE NOT CONSIDERED SIGNED AND SEALED AND THE SIGNATURE MUST BE VERIFIED ON ANY ELECTRONIC COPIES.

PROJECT DESCRIPTION:

NEW C-STORE

SITE DESIGNATION:

SUNSHINE GASOLINE DISTRIBUTORS CHEVRON GAS STATION #010

SITE ADDRESS:

301 POMPANO PKWY, POMPANO BEACH, FL 33069

SCALE: AS NOTED	MDM JOB # 21119
DATE: 08-11-2022	
DESIGNED BY:	
DRAWN BY:	FILE NAME: 21119 CD.DWG
CHECKED BY:	

DRAWING TITLE:

CPTED PLAN

SHEET NO:

DRG C-2.2

Copyright © MDM SERVICES, INC.
All rights reserved. No part of this plan may be reproduced, distributed, or transmitted in any form or by any means, including photocopying, recording, electronic or mechanical methods, without the prior written permission of MDM Services, Inc. For permission requests, write MDM Services, Inc., 1055 Kathleen Road, Lakeland, FL 33809.

PZ25-12000017

07/02/2025