THE FOLLOWING ITEMS ARE NOT REVIEWED OR ACCEPTED BY BROWARD COUNTY:

1. BROWARD COUNTY TRAFFIC ENGINEERING DIVISION'S REVIEW DOES NOT INCLUDE A REVIEW AND ACCEPTANCE OF THE PROJECT'S DESIGN OR OPERATION. THESE ITEMS ARE TO BE REVIEWED AND APPROVED BY THE CITY ENGINEER.

2. BROWARD COUNTY TRAFFIC ENGINEERING DIVISION DOES NOT REVIEW AND APPROVE, OR INSPECT AND ACCEPT THE FOLLOWING ITEMS FOR MAINTENANCE: PAVEMENT MARKINGS ON OR ADJACENT TO PAVER BRICKS, PAINTED ASPHALT, STAMPED ASPHALT OR PAVEMENT MARKINGS MADE OF PAVER BRICKS, RAISED INTERSECTIONS AND RELATED MARKINGS AND SIGNING, UN-WARRANTED MID-BLOCK CROSSWALKS AND RELATED MARKINGS AND SIGNING, UN-WARRANTED CROSSWALKS AND RELATED MARKINGS AND SIGNING, PAINTED/DECORATIVE CROSSWALKS, RAISED CROSSWALKS AND RELATED MARKINGS AND SIGNING, BLINKER SIGNS, RECTANGULAR RAPID FLASHING BEACONS AND RELATED MARKINGS AND SIGNING, ON-STREET PARKING AND RELATED MARKINGS AND SIGNING, IN-ROAD LIGHTING AND RELATED MARKINGS AND SIGNING, GREEN BIKE LANES, FLEXIBLE DELINEATORS, DECORATIVE SIGNS AND DECORATIVE SIGN POSTS, PLANTERS, ON-SITE PAVEMENT MARKINGS AND SIGNING, OFF-SITE PAVEMENT MARKINGS AND SIGNING IN RIGHT-OF-WAY THAT IS NOT DEDICATED FOR PUBLIC USE, SIDEWALK WORK OR ASPHALT WORK.

3. THE CITY ENGINEER IS RESPONSIBLE FOR THE REVIEW AND APPROVAL OF THE DESIGN AND OPERATION OF THE PROJECT AND FOR THE INSPECTION AND ACCEPTANCE OF THE FOLLOWING ITEMS THAT WILL BE MAINTAINED BY THE CITY: PAVEMENT MARKINGS ON OR ADJACENT TO PAVER BRICKS, PAINTED ASPHALT, STAMPED ASPHALT OR PAVEMENT MARKINGS MADE OF PAVER BRICKS, PAVEMENT MARKINGS ON OR ADJACENT TO PAVER BRICKS, STAMPED ASPHALT OR PAVEMENT MARKINGS MADE OF PAVER BRICKS, RAISED INTERSECTIONS AND RELATED MARKINGS AND SIGNING, UN-WARRANTED MID-BLOCK CROSSWALKS AND RELATED MARKINGS AND SIGNING, UN-WARRANTED CROSSWALKS AND RELATED MARKINGS AND SIGNING, PAINTED/DECORATIVE CROSSWALKS, RAISED CROSSWALKS AND RELATED MARKINGS AND SIGNING, BLINKER SIGNS, RECTANGULAR RAPID FLASHING BEACONS AND RELATED MARKINGS AND SIGNING, ON-STREET PARKING AND RELATED MARKINGS AND SIGNING, IN-ROAD LIGHTING AND RELATED MARKINGS AND SIGNING, GREEN BIKE LANES, FLEXIBLE DELINEATORS, DECORATIVE SIGNS AND DECORATIVE SIGN POSTS, PLANTERS, ON-SITE PAVEMENT MARKINGS AND SIGNING, OFF-SITE PAVEMENT MARKINGS AND SIGNING IN RIGHT-OF WAY THAT IS NOT DEDICATED FOR PUBLIC USE, SIDEWALK WORK OR ASPHALT WORK.

4. ALL TRAFFIC CONTOL DEVICES THAT ARE MAINTAINED BY BROWARD COUNTY, THAT ARE REMOVED OR DAMAGED BY CONSTRUCTION, SHALL BE REPLACED BY CONTRACTOR USING CURRENT BROWARD COUNTY TRAFFIC ENGINEERING DESIGN STANDARDS.

OFF-SITE TURN LANE IMPROVEMENTS TO BE SUBMITTED UNDER FDOT PERMIT.

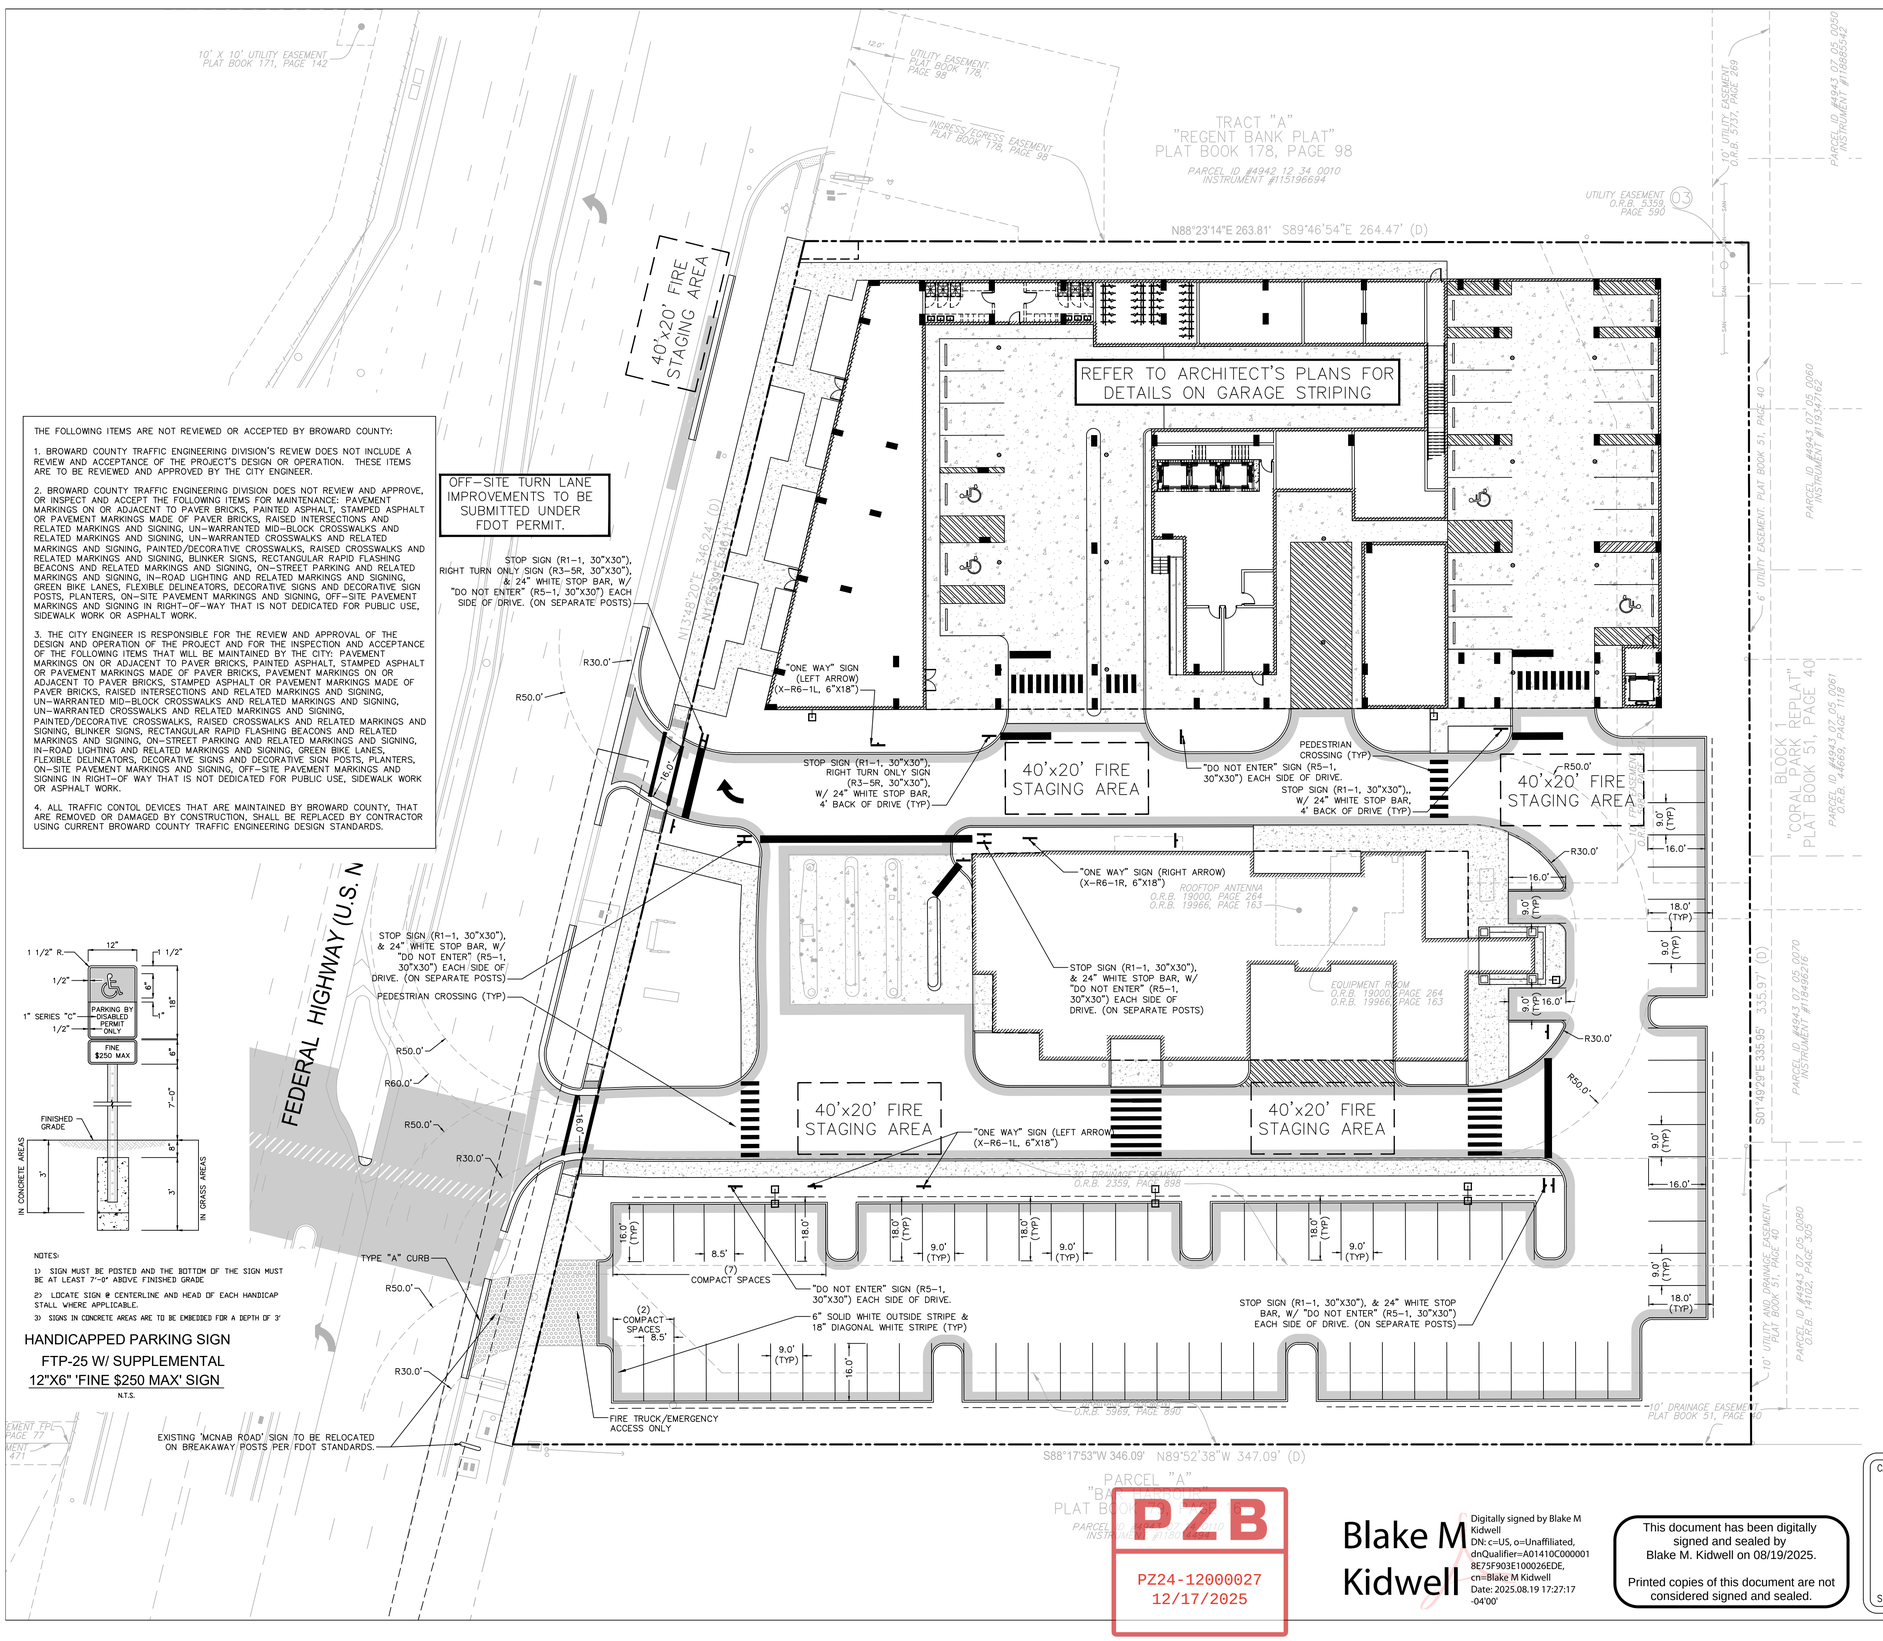

NOTES:

1) SIGN MUST BE POSTED AND THE BOTTOM OF THE SIGN MUST BE AT LEAST 7'-0" ABOVE FINISHED GRADE

2) LOCATE SIGN @ CENTERLINE AND HEAD OF EACH HANDICAP STALL WHERE APPLICABLE.

3) SIGNS IN CONCRETE AREAS ARE TO BE EMBEDDED FOR A DEPTH OF 3'

HANDICAPPED PARKING SIGN
FTP-25 W/ SUPPLEMENTAL
12"X6" 'FINE $250 MAX' SIGN
N.T.S.

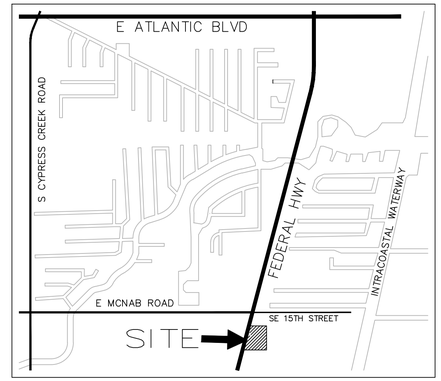

LOCATION MAP
NTS

NORTH

LEGEND:

- 0.00 PROPOSED ELEVATION (NAVD)
- +5.32 EXISTING ELEVATION (NAVD)
- PROPOSED CATCH BASIN
- PROPOSED PLUG
- TEE
- W WATER METER
- DOUBLE DETECTOR CHECK W/ WAFER CHECK VALVE ON DOWNSTREAM SIDE
- REDUCED PRESSURE BACKFLOW PREVENTOR
- DIRECTIONAL FLOW ARROW AND GRAVITY SEWER
- PROPOSED MANHOLE
- W WATER MAIN
- FM SANITARY FORCE MAIN
- VALVE
- FIRE HYDRANT
- SIAMESE CONNECTION
- CLEANOUT
- EDGE OF PROPOSED PAVEMENT (ASPHALT)
- DIRECTION OF SURFACE DRAINAGE
- SAMPLE POINT
- W EXIST. WATER MAIN
- EXIST. UTILITY LINE TO BE ABANDONED IN PLACE

SIGNAGE AND MARKING NOTES:

1. ALL SIGNAGE AND PAVEMENT MARKINGS SHALL CONFORM TO THE MANUAL OF UNIFORM TRAFFIC CONTROL DEVICES, (MUTCD) AND B.C.T.E.D. STANDARDS (CURRENT EDITION).

2. ALL PAVEMENT MARKING AND SIGNAGE DAMAGED DURING CONSTRUCTION, SHALL BE RESTORED TO BROWARD COUNTY TRAFFIC ENGINEERING STANDARD (CURRENT EDITION).

3. REMOVAL OF PAVEMENT MARKINGS SHALL BE BY SAND OR HYDROBLASTING AS REQUIRED BY B.C.T.E.D.

4. ALL PAVEMENT MARKINGS ON ASPHALT SHALL BE THERMOPLASTIC WITH THE EXCEPTION OF PARKING STALL STRIPING WHICH SHALL BE REGULAR PAINT.

FLYNN ENGINEERING
241 COMMERCIAL BLVD., LAUDERDALE-BY-THE-SEA, FL 33308
PHONE (954) 522-1004 | WWW.FLYNNENGINEERING.COM
EB# 8578

Sheet Title: PAVEMENT MARKING & SIGNAGE PLAN

Job Title: 1600 S FEDERAL HIGHWAY (MIXED-USE PROJECT)
1600 S FEDERAL HIGHWAY
POMPANO BEACH, FLORIDA 33062

NORTH

Revisions

1		
2		
3		
4		
5		
6		
7		

Phase:
PERMIT DOCUMENTS

BLAKE M. KIDWELL LICENSE No 91488 STATE OF FLORIDA PROFESSIONAL ENGINEER

Scale: 1"=20'	Date 12/18/24
Job No. 24-1832.00	Plot Date 08/19/25
Drawn by BMK	Sheet No. C1
Proj. Mgr. BMK	
Appr. by BMK	1 of -

PZB
PZ24-12000027
12/17/2025

Blake M Kidwell
Digitally signed by Blake M Kidwell
DN: c=US, o=Unaffiliated, dnQualifier=A01410C000001 8E75F903E100026EDE, cn=Blake M Kidwell
Date: 2025.08.19 17:27:17 -04'00'

This document has been digitally signed and sealed by Blake M. Kidwell on 08/19/2025.

Printed copies of this document are not considered signed and sealed.

CALL 48 HOURS BEFORE YOU DIG IN FLORIDA
811
IT'S THE LAW!
SUNSHINE STATE ONE CALL OF FLORIDA, INC.

VERTICAL DATUM CONVERSION
GRADING SHOWN UTILIZES N.A.V.D. 88
N.G.V.D. 29
N.A.V.D. 88
N.A.V.D. 88 = N.G.V.D. 29 + 1.51
N.G.V.D. 29 = N.A.V.D. 88 - 1.51

PZB
PZ24-12000027
11/19/2025