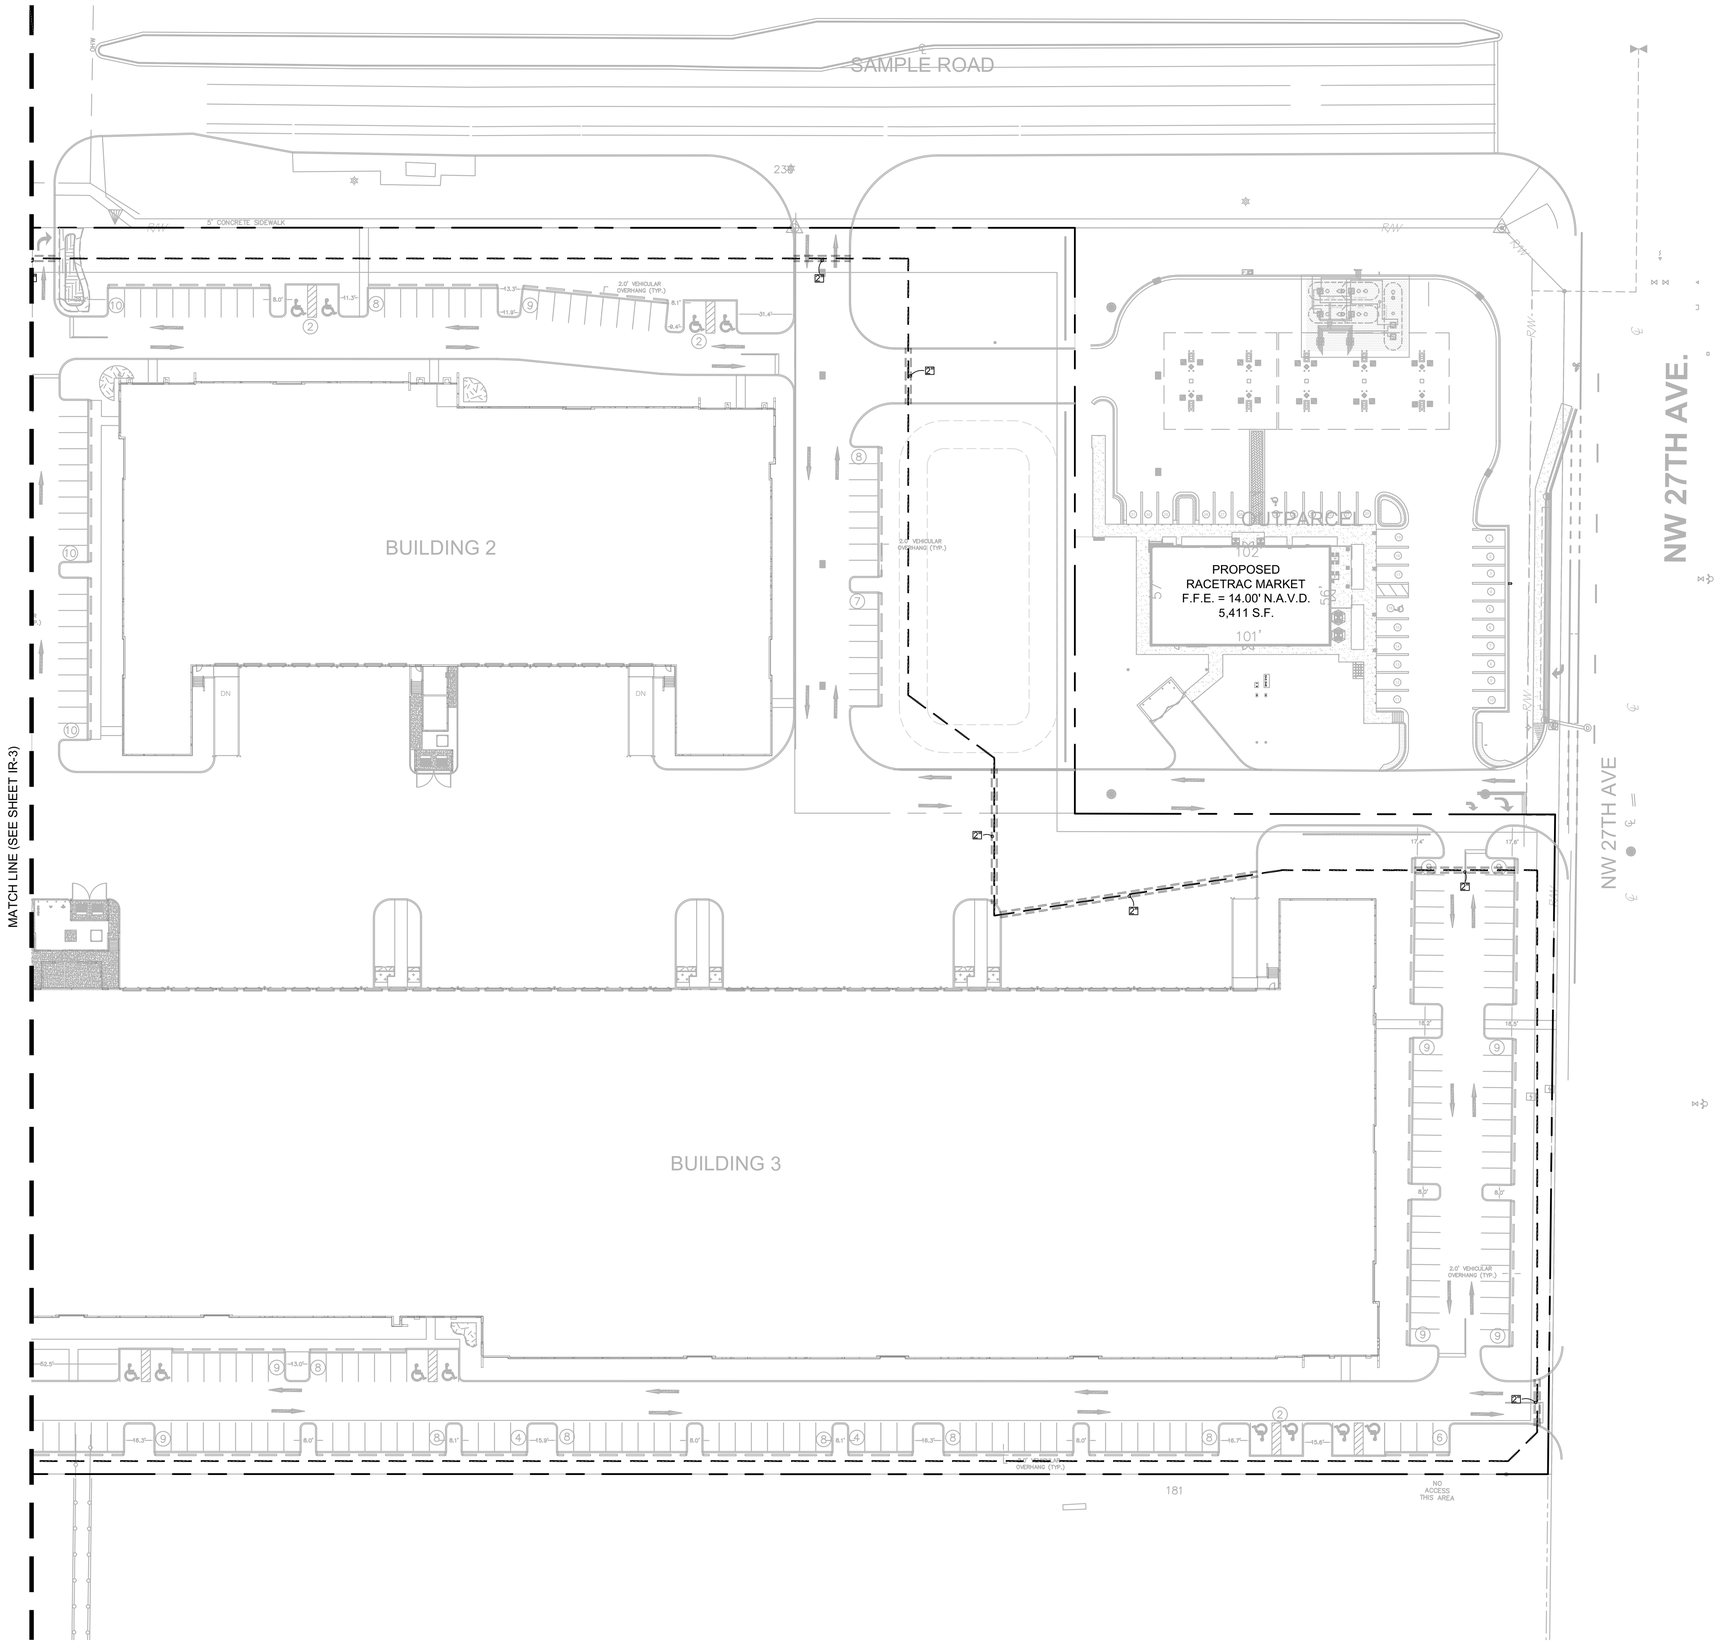

IRRIGATION PLAN

Scale: 1" = 40'-0"

NORTH

WITKIN HULTS + PARTNERS
307 south 21st avenue · hollywood, florida
phone: 954.925.3681 · facsimile: 954.923.3689
www.witkindesign.com

©2020 WITKIN HULTS + PARTNERS
THE DESIGN AND DRAWINGS HEREIN ARE THE INTELLECTUAL PROPERTY OF THIS LANDSCAPE ARCHITECT AND ARE PROTECTED UNDER THE COPYRIGHT PROTECTION ACT

Project:

FESTIVAL FLEA MARKET

POMPANO, FL

IRRIGATION PLAN

Revisions: Date: By:

Seal:

REGISTERED LANDSCAPE ARCHITECT STEVEN C. EAVES LA 6667290 STATE OF FLORIDA

Digitally signed by Steven C Eaves
Date: 2025.01.07 13:23:24 -05'00'

Lic. # LA6667290
Member: A.S.L.A.

Drawing: Irrigation Plan

Date: 11/25/2024

Scale: See Left

Drawn by: MAV

Sheet No.: IR-3

CadId.: 2024-070

DRC
PZ24-12000024
02/05/2025