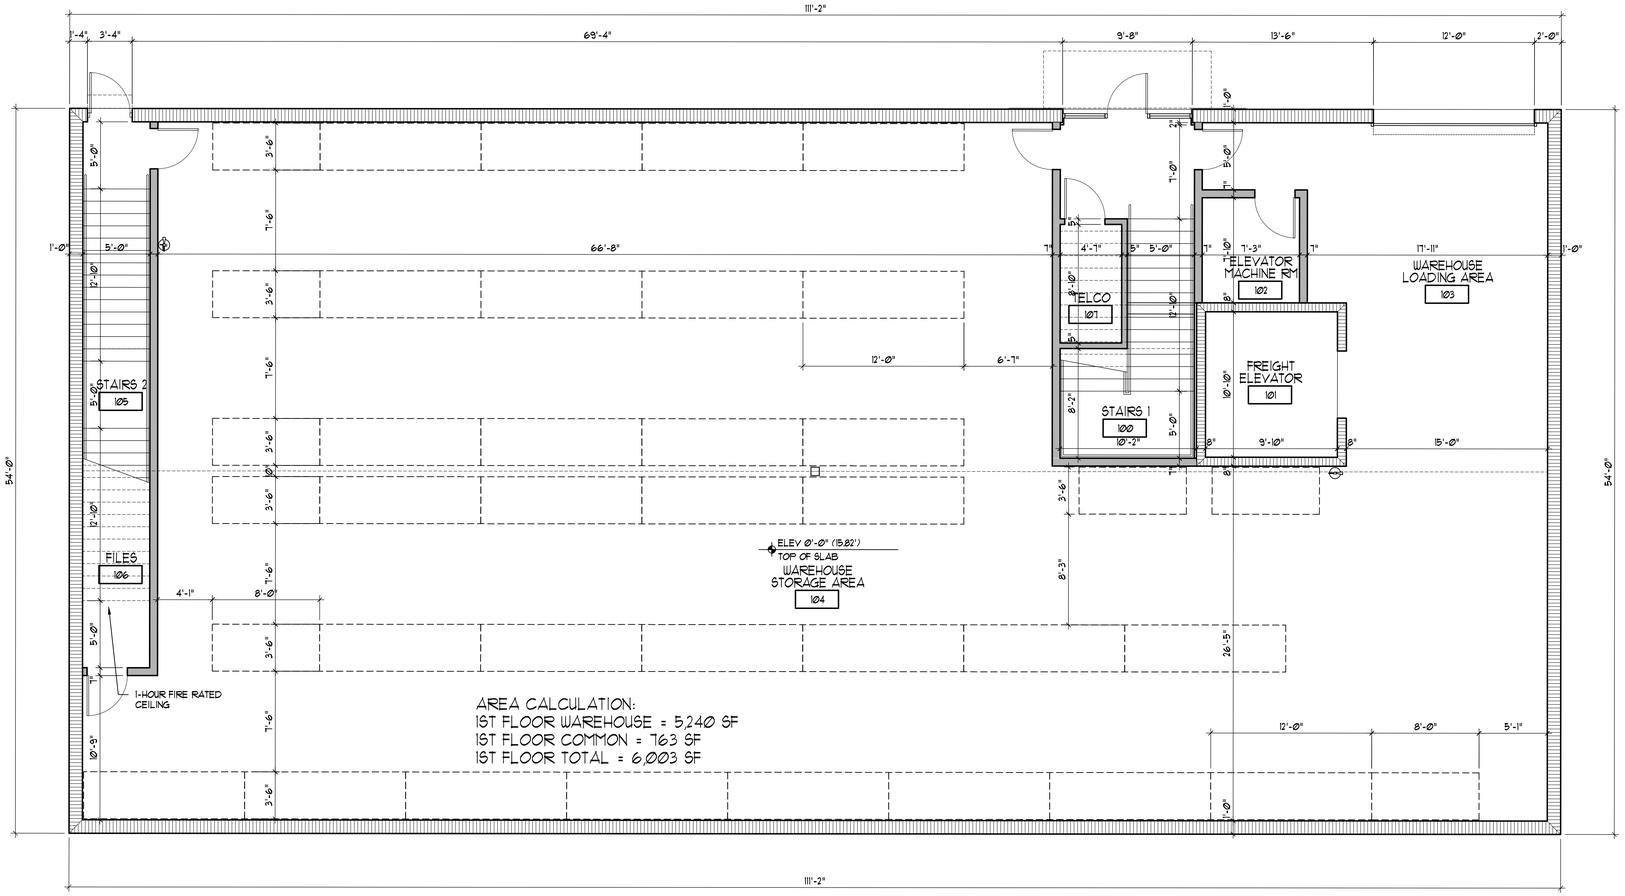

FIRST FLOOR PLAN

SCALE: 3/16" = 1'-0"

	project name: A PROPOSED TWO STORY WAREHOUSE FOR: RIVA MOTORSPORTS, 5100 NE 13 WAY POMPANO BEACH, FLORIDA 33064	revision dates: REV 1: 6-15-21, REV 2: 8-30-21	consultant seal	MEP AR0011636 Pete M Ebersole	ARCHITECTURE LANDSCAPE ARCHITECTURE LAND PLANNING INTERIOR DESIGN GOVERNMENTAL PROCESSING AA26001446 ARCHITECTURAL ALLIANCE 612 S.W. 4TH AVENUE FORT LAUDERDALE, FLORIDA 33315 TEL :(954) 764-8858 FAX : (954) 764-0731 E-MAIL : architecture@archall.net	project number: 21112; release date: 6-16-21	sheet description: FIRST FLOOR PLAN	drawing number: A-1

AAC
PZ21-12000024
12/07/21