DRC

PZ25-12000015
11/05/2025

Existing Trees to Relocate:

1. *Conocarpus erectus var.*, Silver Buttonwood, 8" DBH, 12' HT, 12' SPR, Condition: Fair

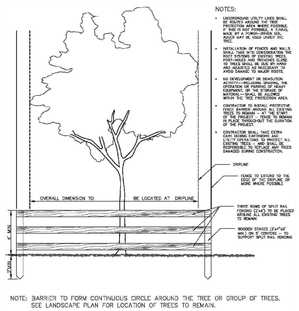

NOTE: BARRIER TO FORM CONTINUOUS CIRCLE AROUND THE TREE OR GROUP OF TREES. SEE LANDSCAPE PLAN FOR LOCATION OF TREES TO REMAIN.

TREE PROTECTION DETAIL

NOT TO SCALE

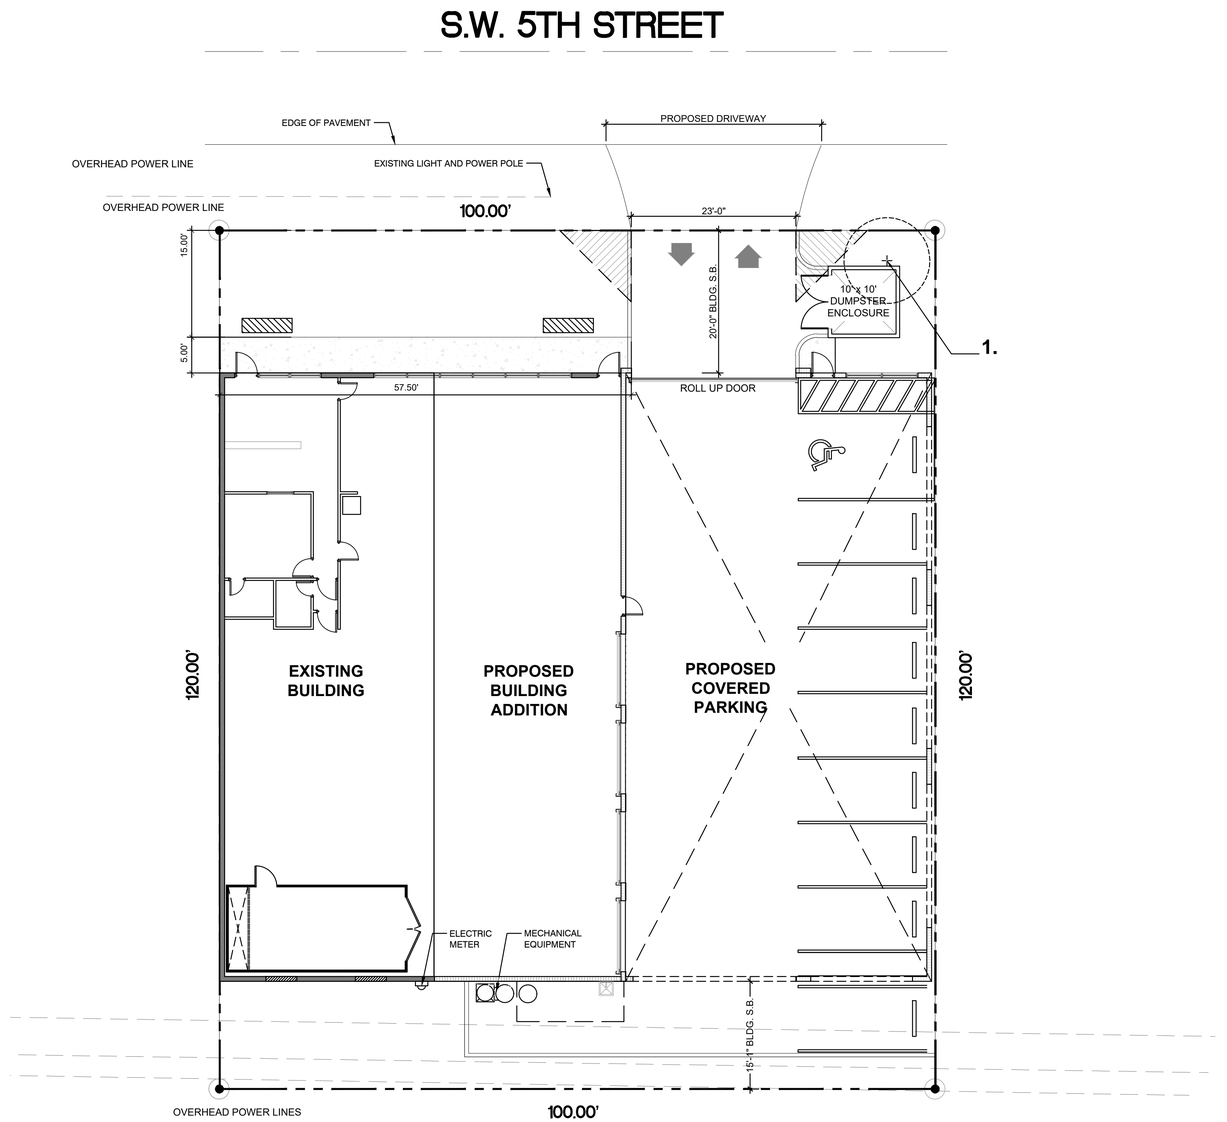

Paul A. Goulas

Digitally signed by Paul A. Goulas
DN: c=US, st=Florida, cn=Paul A. Goulas, o=LANDSCAPE ARCHITECTURAL SERVICES, LLC, ou=LANDSCAPE ARCHITECT, email=paul@las-fl.com
Date: 2025-09-26 12:08:27-04'00'

Project Team

Landscape Architect:

LANDSCAPE ARCHITECTURAL SERVICES, LLC

Brandon White | Owner
772-834-1357 | brandon@las-fl.com
Paul Goulas | Owner
772-631-8400 | paul@las-fl.com
1708 SE Joy Haven Street
Port St. Lucie, Fl. 34983

Architect:

RAMOS ARCHITECTS & ASSOC.
780 Tamiami Canal Road
Miami, FL 33144
(305) 506-7388

Proposed Building Addition & Parking For:
50 S.W. 5th Street Pompano Beach, FL 33060

Existing Tree Information

Revisions		
Date	Init.	Description
04.23.25	DC	Initial Submittal
09.26.25	TA	Revised per Comments

REGISTERED LANDSCAPE ARCHITECT
PAUL A. GOULAS
LA 6666807
STATE OF FLORIDA

PAUL GOULAS, RLA
FLORIDA REG. # LA6666807

Drawn By:	TA
Checked By:	BW
Municipal Project:	
Scale:	

NORTH

SCALE: 1" = 10'

0 5' 10' 20'

LS-2