DRC
PZ25-12000043
01/21/2026

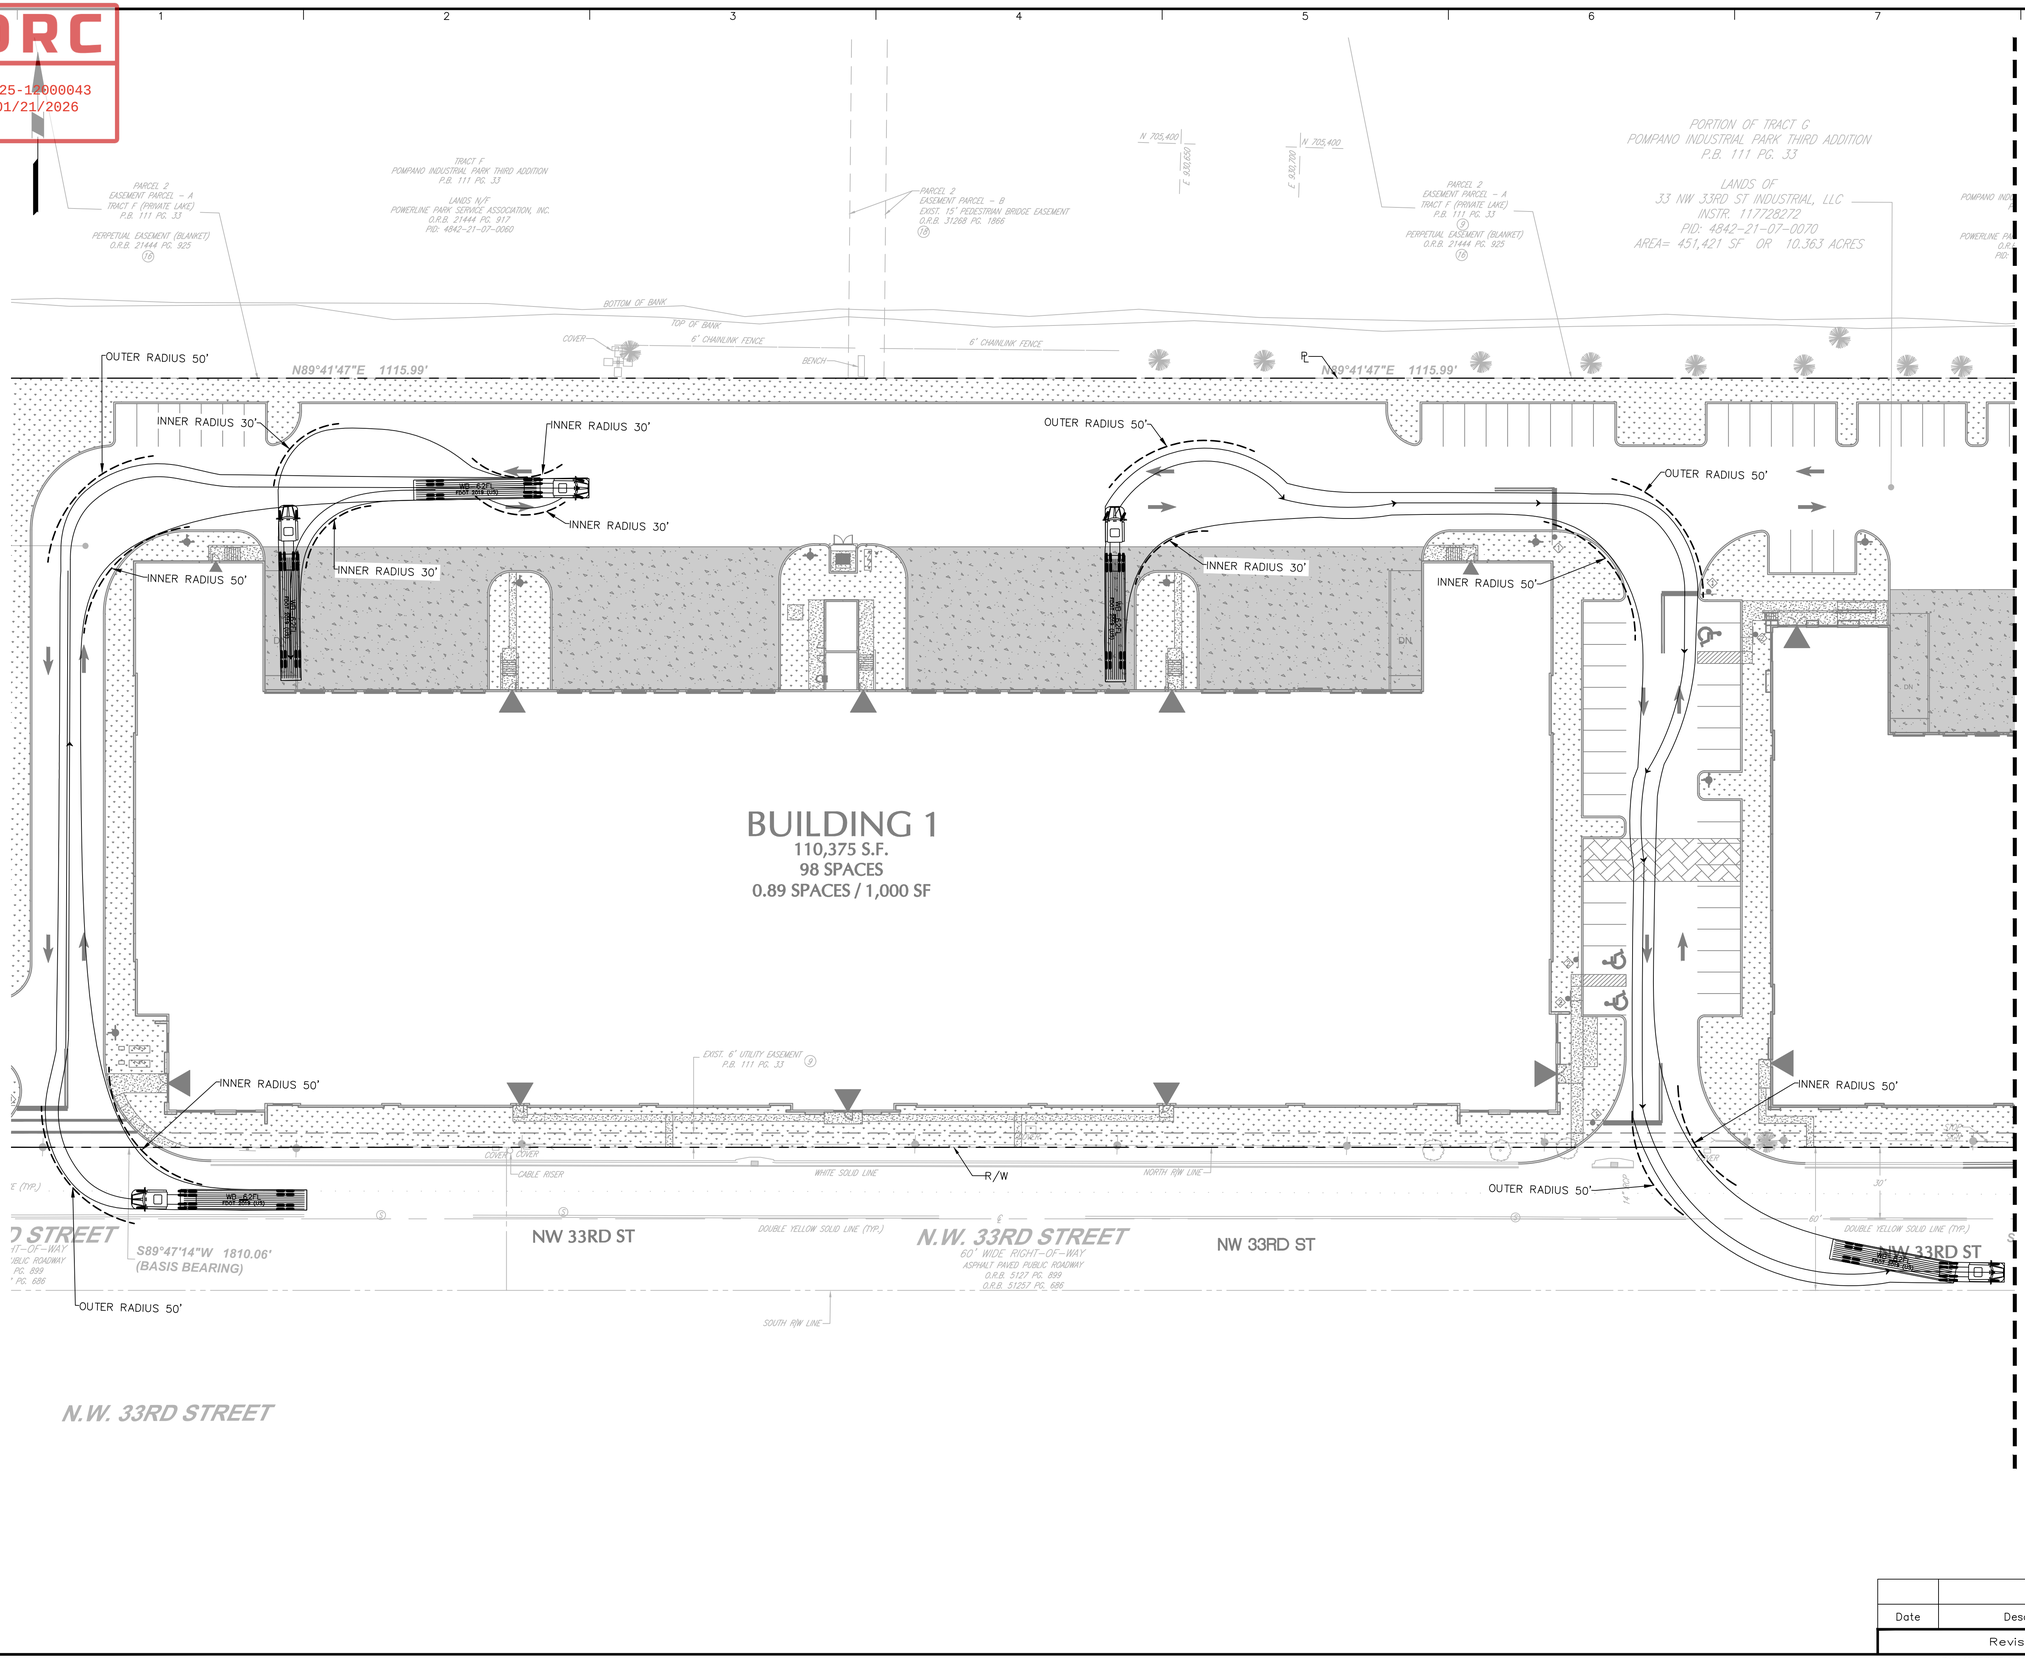

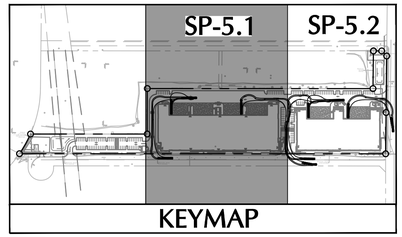

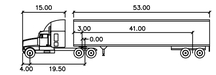

feet			
Tractor Width	: 8.00	Lock to Lock Time	: 6.0
Trailer Width	: 8.00	Steering Angle	: 28.4
Tractor Track	: 8.00	Articulating Angle	: 70.0
Trailer Track	: 8.50		

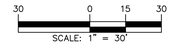

Date	Description	No.
Revisions		

MICHAEL P. CARR LICENSE No. 72424 STATE OF FLORIDA PROFESSIONAL ENGINEER

This item has been digitally signed and sealed by Michael Carr, PE, on the date adjacent to the seal

Printed Copies of this document are not considered signed and sealed and the signature must be verified on any electronic copies.

SIGNATURE Michael Carr Digitally signed by Michael Carr Date: 2025.12.16 08:25:00 -04'00' DATE SIGNED

MICHAEL CARR
PROFESSIONAL ENGINEER FL Lic. No. 72424

LANGAN
Langan Engineering and Environmental Services, LLC.
110 East Broward Boulevard, Suite 1500
Fort Lauderdale, FL 33301
T: 954.320.2100 F: 954.320.2101 www.langan.com
FBPE REGISTRY NO. 6601/LB8172/LB8198

Project
FESTIVAL SOUTH
NW 33RD ST
POMPANO BEACH
BROWARD COUNTY FLORIDA

Drawing Title
SEMI TRUCK CIRCULATION PLAN

Project No.	Drawing No.
330134202	SP-5.1
Date: DECEMBER 2025	
Drawn By: DMP	
Checked By: CL	

©2025 Langan

LANGAN
Project No. 330134202