Luminaire Schedule								
Symbol	Label	Qty	[MANUFAC]	Description	Arrangement	Luminaire Lumens	Luminaire Watts	LLF
	SA	2	SIGNIFY GARDCO	P34-128L-1050-NW-G2-4-HIS	Single	39019	414.3833	0.900
	SA1	3	SIGNIFY GARDCO	P34-128L-1050-NW-G2-4	Single	47904	414.3833	0.900
	W	3		WPCS-L30-840-BZ	Single	3147	28	0.900
	WS1	10	GARDCO	GWM-A06-840-T3M	Single	2633	16.3	0.900
	WS2	2	GARDCO	GWM-A06-840-T4M	Single	2571	16.3	0.900

Calculation Summary								
Label	CalcType	Units	Avg	Max	Min	Avg/Min	Max/Min	Grid Z
DUMPSTER_At Grade	Illuminance	Fc	13.43	23.8	4.7	2.86	5.06	0
PARKING & DRIVE_At Grade	Illuminance	Fc	7.65	22.2	2.9	2.64	7.66	0
PROPERTY LINE_5' AFG	Illuminance	Fc	0.62	3.0	0.0	N.A.	N.A.	N.A.
SIDEWALK_At Grade	Illuminance	Fc	8.61	27.2	2.5	3.44	10.88	0

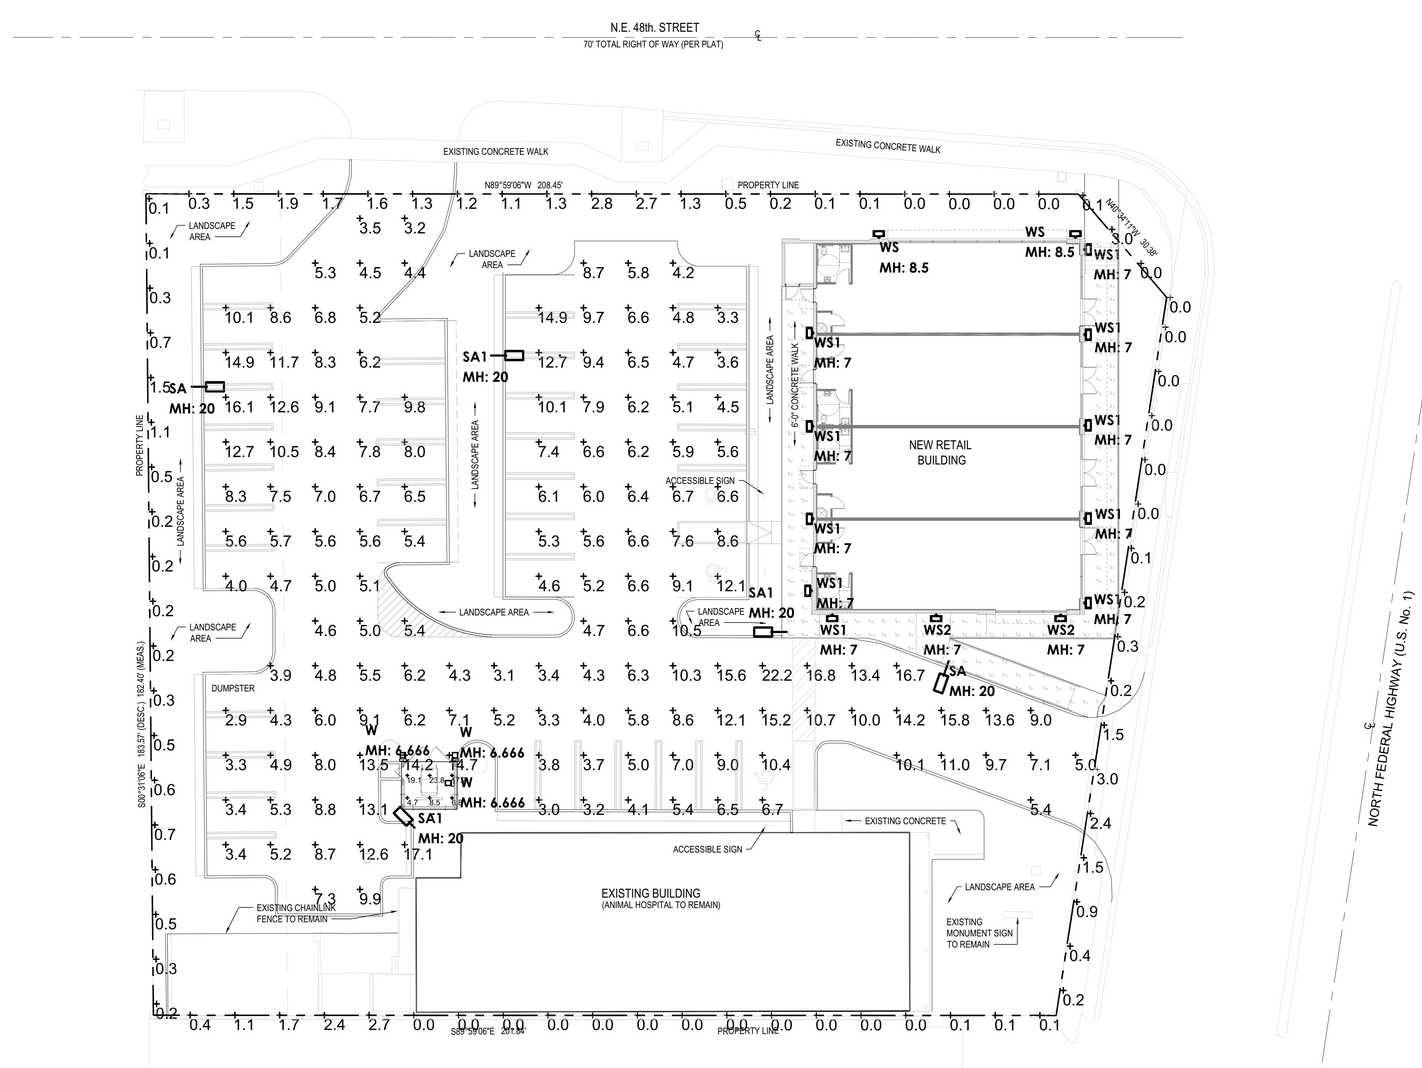

1 **PHOTOMETRIC SITE PLAN**

SCALE: 1/16" = 1'-0"

AAC
PZ23-12000049
06/04/2024

JUSTIN ARCHITECTS
JUSTINARC.COM
2400 E. COMMERCIAL BLVD.
STE 201. FT LAUDERDALE,
FLORIDA 33308
954-771-2724

SEAL:

PROJECT:
RETAIL DEVELOPMENT
4791 N. FEDERAL HIGHWAY
POMPANO BEACH, FLORIDA

ALL DESIGNS AND DETAILS INDICATED OR REPRESENTED BY THIS DRAWING ARE FOR USE ON AND IN CONJUNCTION WITH THE SPECIFIED PROJECT. THIS IS THE PROPERTY OF JUSTIN ARCHITECTS P.A. AND SHALL NOT BE USED OR REPRODUCED IN WHOLE OR IN PART WITHOUT WRITTEN PERMISSION FROM A PRINCIPAL OF THE FIRM OR BE LIABLE FOR THE FULLEST LEGAL RECOURSE. THE CONTRACTOR SHALL VERIFY ALL EXISTING CONDITIONS AND DIMENSIONS AND NOTIFY THIS OFFICE OF ANY DISCREPANCIES PRIOR TO THE EXECUTION OF THE WORK WRITTEN DIMENSIONS TAKE PRECEDENCE OVER SCALED DIMENSIONS.

REVISIONS:

DATE: 05/06/2024
DRAWN BY: BH
CHECKED BY: CJ
JOB No: 2304

TITLE:
PHOTOMETRIC SITE PLAN

SITE PLAN REVIEW SUBMITTAL

SHEET:
PH-101

Drawing name: P:\2023 Projects\2304 - 4791 N Fed Hwy Pompano\ARCH\020 - 2304_PH-101 - PHOTOMETRIC SITE PLAN.dwg Layout1 May 06, 2024 6:09pm by: bhayles