Calculation Summary							
Label	CalcType	Units	Avg	Max	Min	Avg/Min	Max/Min
Marina Parking	Illuminance	Fc	2.67	5.4	1.0	2.67	5.40
New Sidewalk	Illuminance	Fc	3.10	7.8	1.0	3.10	7.80
Parking Lot	Illuminance	Fc	2.21	4.7	1.0	2.21	4.70
Property Line	Illuminance	Fc	0.48	2.7	0.0	N.A.	N.A.

Luminaire Schedule								
Symbol	Qty	Label	Arrangement	Description	LLF	Luminaire Lumens	Luminaire Watts	Total Watts
	3	WA	Single	Xtra Light VNTW-15000L-40K-DIM-4M-XX	0.900	3329	19.3	57.9
	5	SA	Single	Xtra Light VNTS-15000L-40K-DIM-4M-N-XX-XX-HSS	0.900	10366	109	545
	2	WB	Single	Xtra Light VNTW-15000L-40K-DIM-4M-XX	0.900	14969	106	212

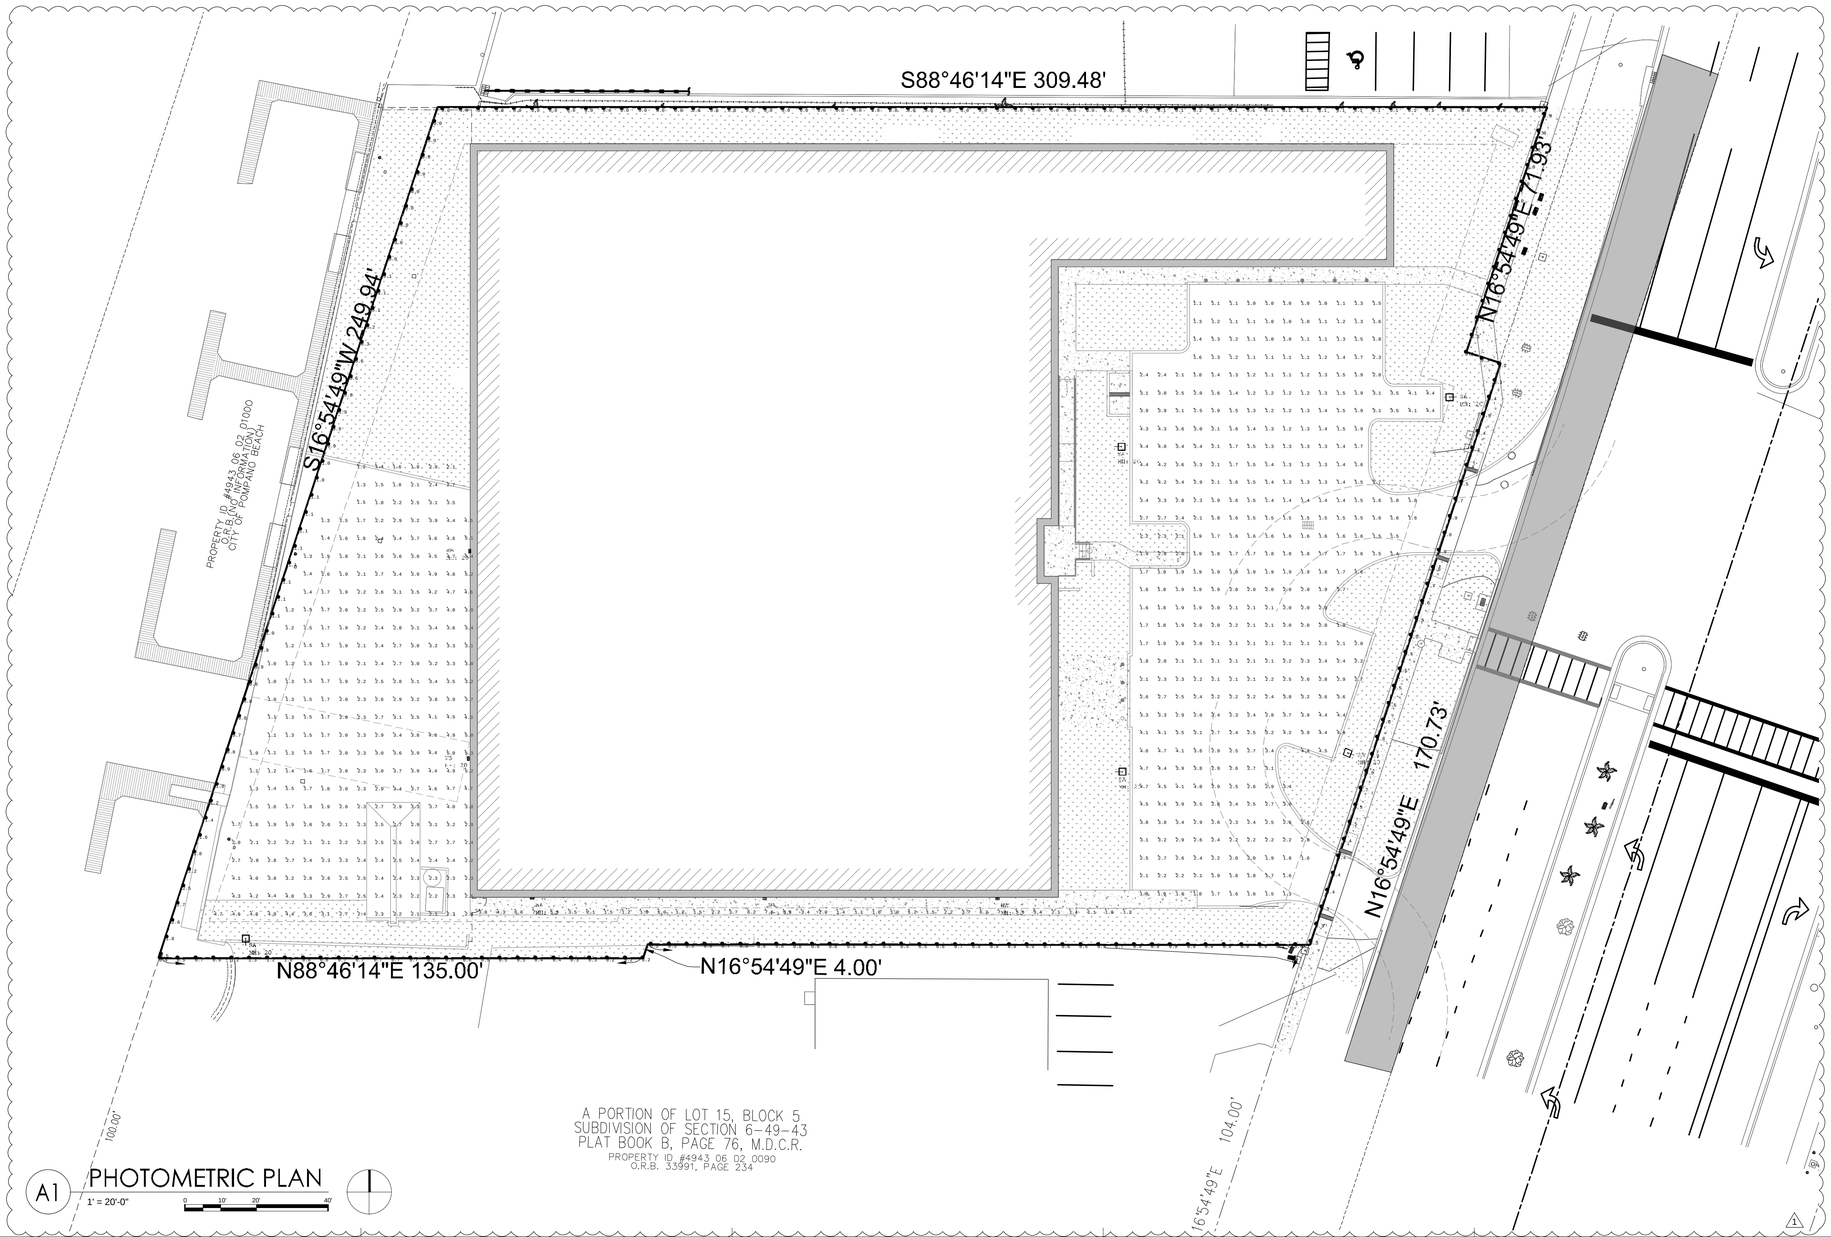

A1 PHOTOMETRIC PLAN

1" = 20'-0"

A6 NOT USED

DRC
PZ24-12000020
03/18/2026

barranco gonzalez • architecture • planning • interior design
lb # 26001020 aa # 26001020
1915 southeast 4th avenue fort lauderdale, fl 33316 phone: (954)961-7675 fax: (954) 961-7685 mail@bgarchitecture.com

PROPOSED SITE IMPROVEMENTS FOR:
POMPANO BEACH MARINE CENTER

701 FEDERAL HIGHWAY POMPANO BEACH, FL 33062

STATE OF FLORIDA
JOHN P. BARRANCO
AR92471
REGISTERED ARCHITECT

John Barranco
Digitally signed by John Barranco
Date: 2026.01.27 07:33:55 -05'00'

consultant

DESIGNED	DRAWN	CHECKED
JPB	JO/SRS	JPB
DATE: 06.27.2025		COMM: 231120

this document or parts thereof may not be reproduced in any form without permission copyrighted material ©

REVISIONS

1 DRC COMMENTS 1/22/2026

PHOTOMETRIC PLAN

SITE PLAN APPROVAL

AS-102

THE ARCHITECT HEREBY EXPRESSLY RESERVES THE COPYRIGHT AND PROPERTY RIGHTS IN THESE PLANS. DRAWINGS ARE NOT TO BE REPRODUCED, CHANGED, OR COPIED IN ANY FORM OR MANNER WHATSOEVER WITHOUT FIRST OBTAINING WRITTEN PERMISSION AND CONSENT. NOR ARE THEY TO BE ASSIGNED TO ANY PARTY WITHOUT FIRST OBTAINING SAID WRITTEN PERMISSION AND CONSENT.