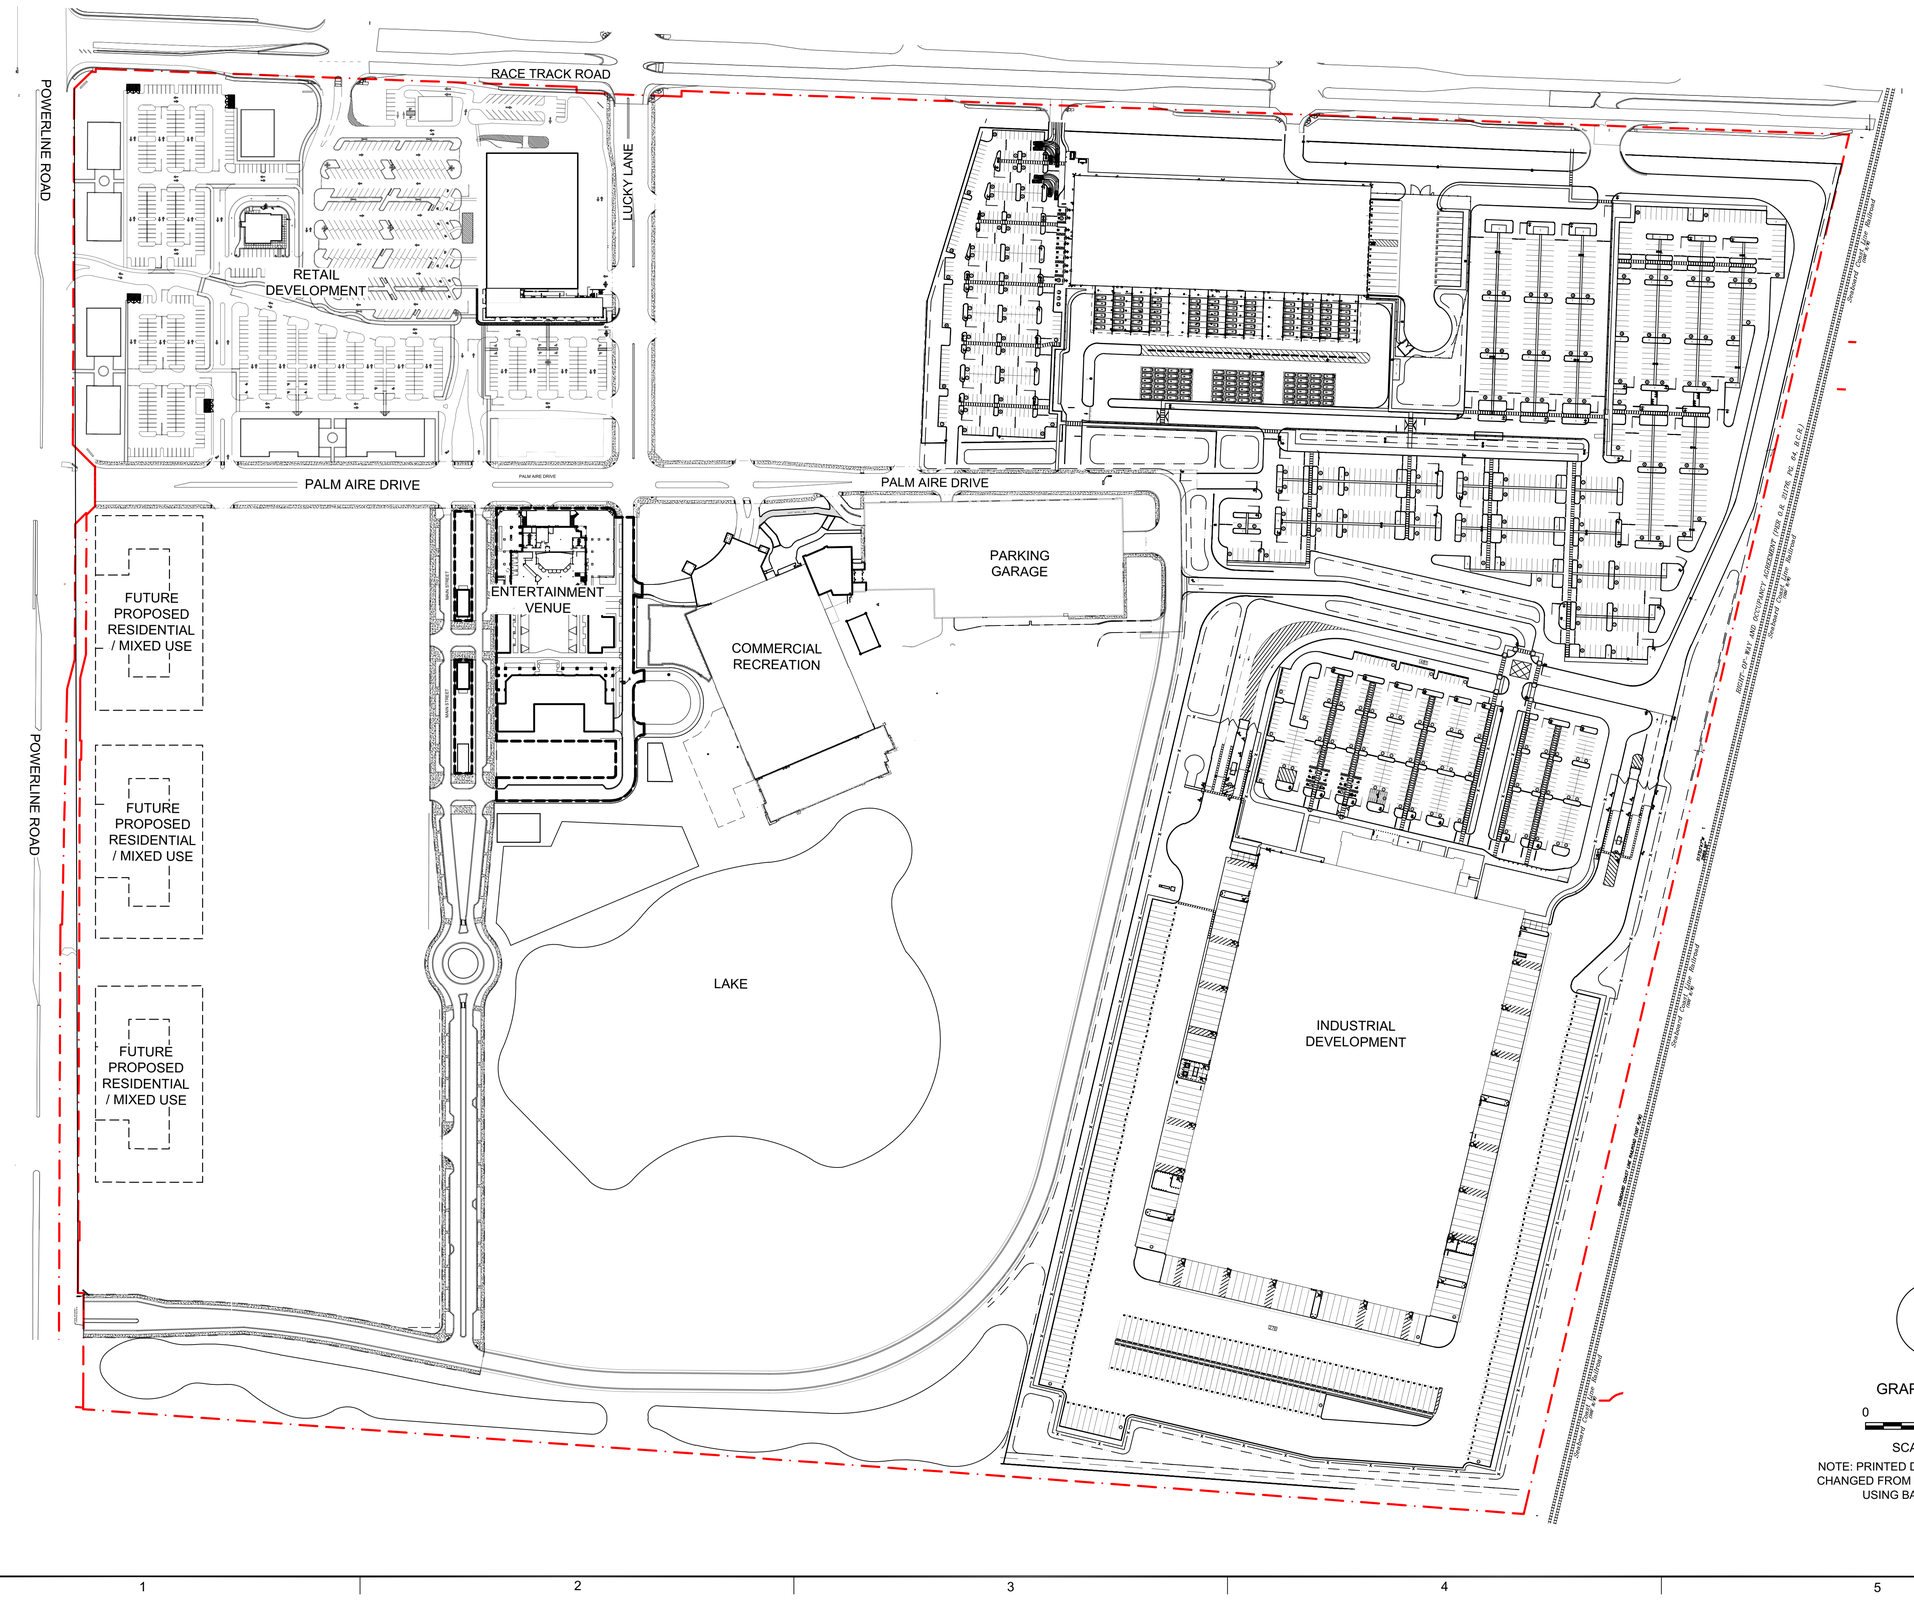

N

GRAPHIC SCALE

0 150 300

SCALE: 1"=150'

NOTE: PRINTED DRAWING SIZE MAY HAVE CHANGED FROM ORIGINAL. VERIFY SCALE USING BAR SCALE ABOVE.

P&Z

PZ22-27000004

6/22/2022

KEITH

301 East Atlantic Blvd. Pompano Beach, FL 33060

PH: (954) 788-3400

Florida Certificate of Authorization: 7928

Licensed Business Number: 6860

NO.	DESCRIPTION	DATE

PRELIMINARY PLAN NOT FOR CONSTRUCTION

THESE PLANS ARE NOT FULLY PERMITTED AND ARE SUBJECT TO REVISIONS MADE DURING THE PERMITTING PROCESS.

RESPONSIBILITY FOR THE USE OF THESE PLANS PRIOR TO OBTAINING PERMITS FROM ALL AGENCIES HAVING JURISDICTION OVER THE PROJECT WILL FALL SOLELY UPON THE USER.

ISSUE DATE:	
DESIGNED BY:	
DRAWN BY:	
CHECKED BY:	
BID-CONTRACT:	

CLIENT

POMPANO PARK JV LAND HOLDINGS, LLC

PROJECT

Live!

SHEET TITLE

SITE PLAN EXHIBIT

SHEET NUMBER	MP-105
PROJECT NUMBER	10230.09

Plotted by: mamodio On Wednesday, September 23, 2020 9:40:08 AM

Drawing name: Q:\10230.09 - LIVE Pompano - Cordish Master Development\Planning\00-Cad\10230.09 - Master Plan - PLAT Exhibits.dwg