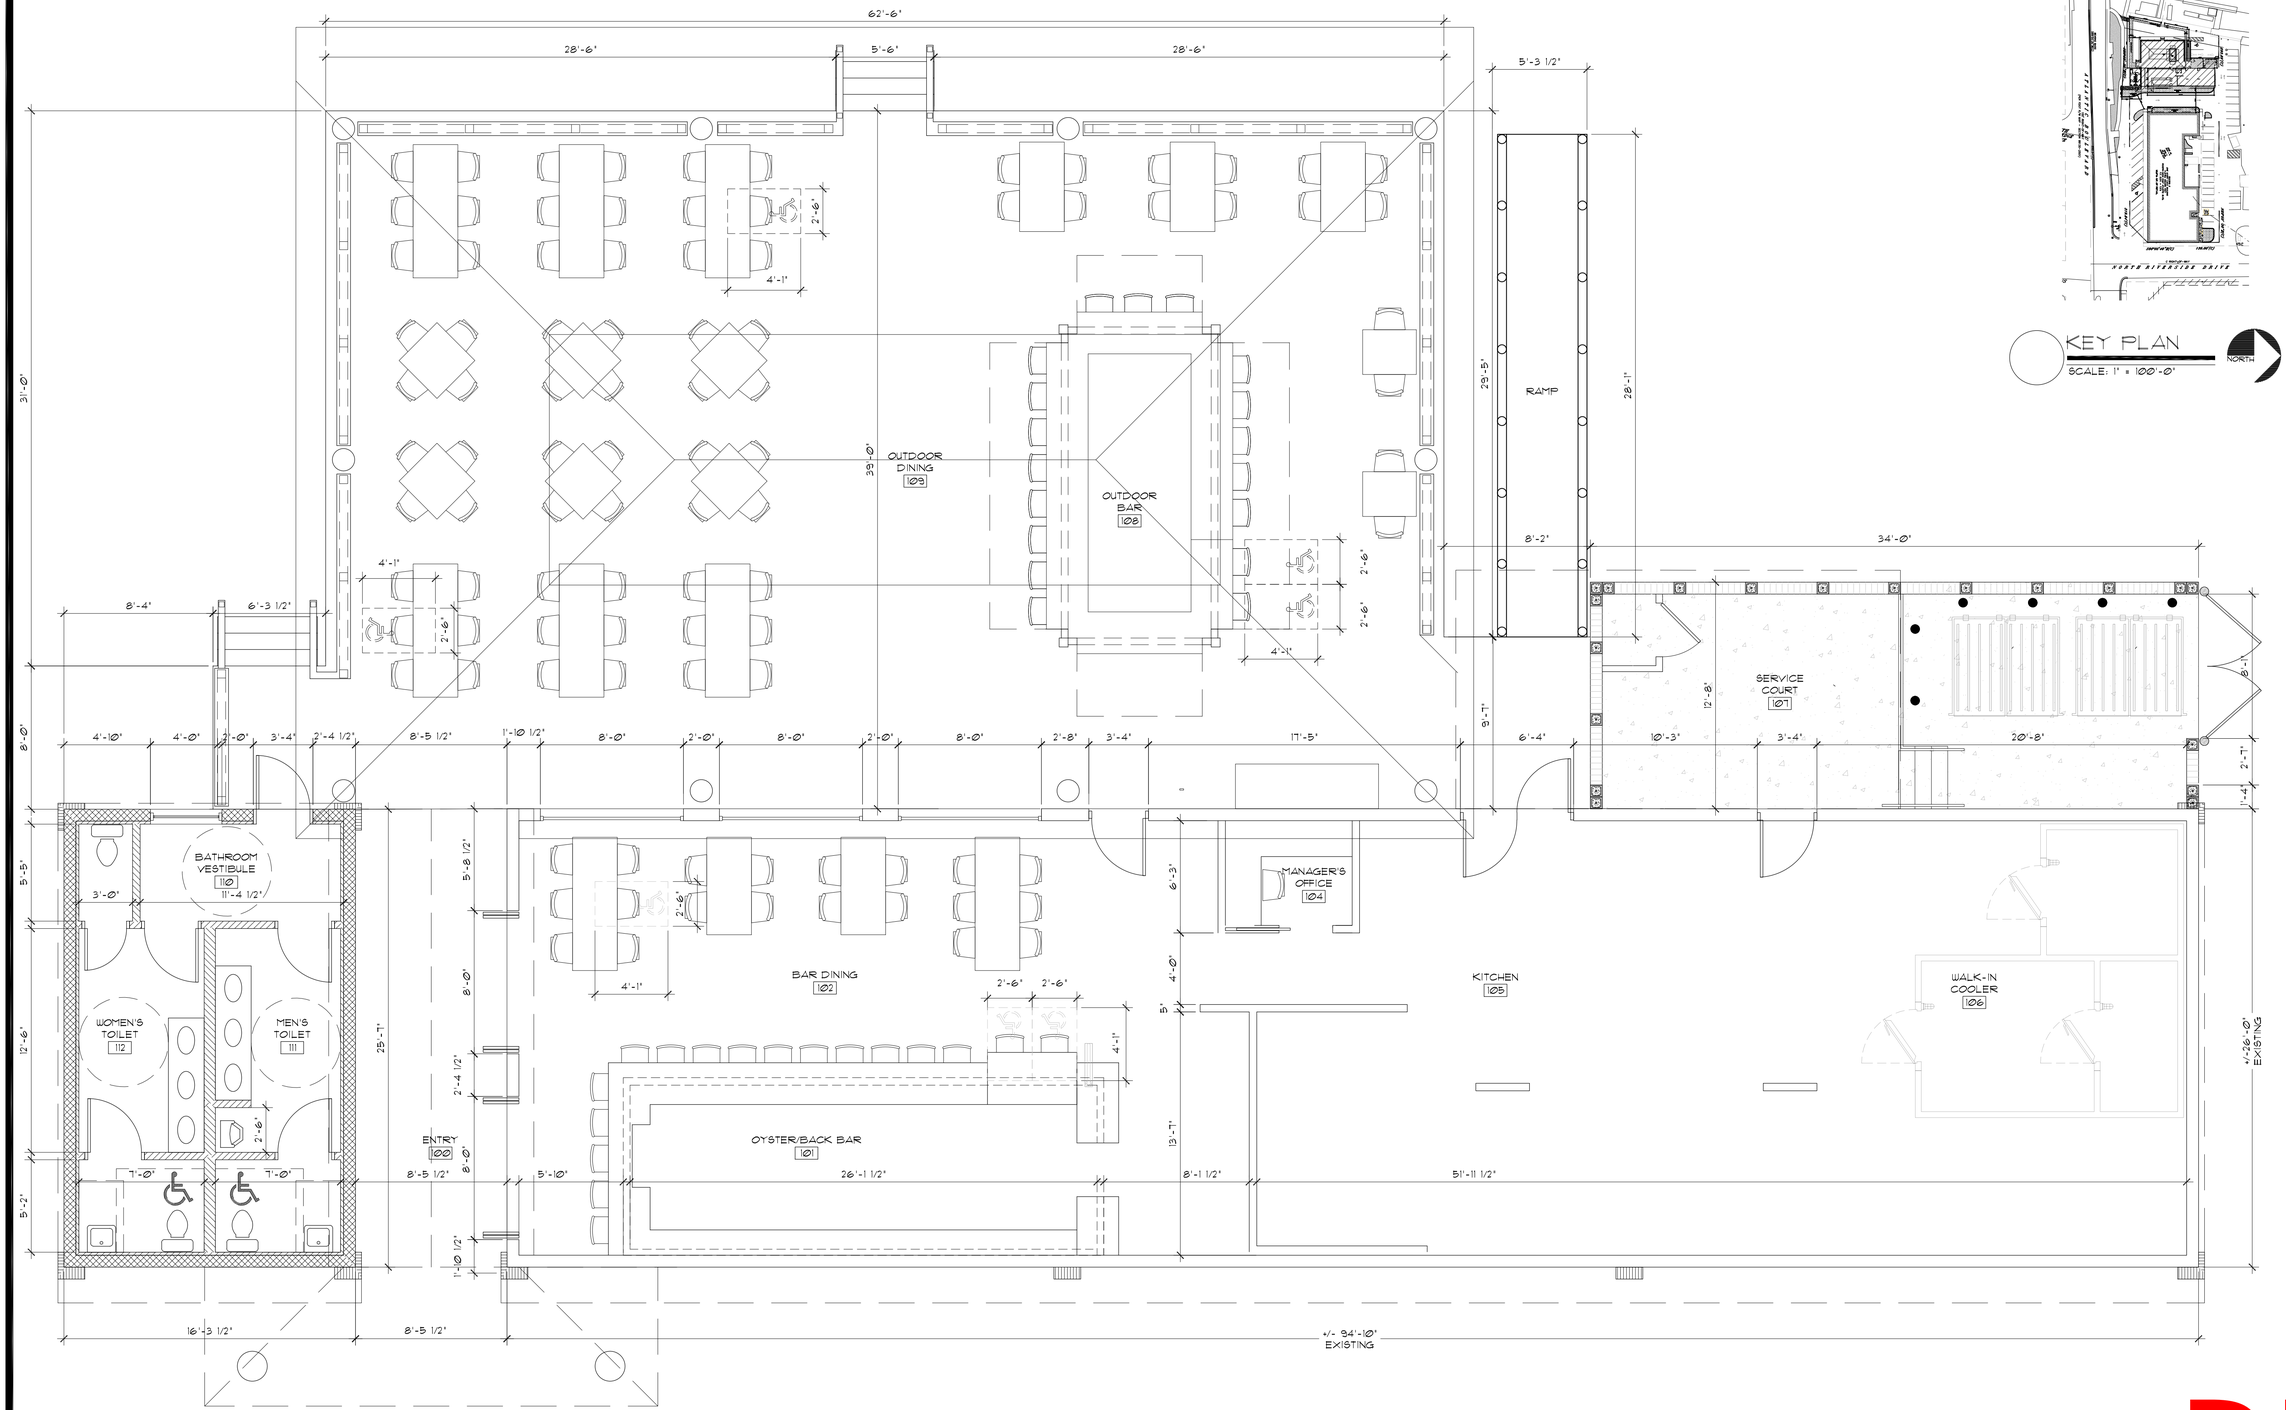

01 FLOOR PLAN
SCALE: 1/4" = 1'-0"

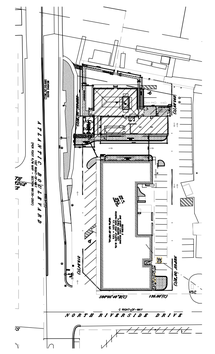

KEY PLAN
SCALE: 1" = 100'-0"
NORTH

ALL IDEAS, DESIGNS, ARRANGEMENTS AND PLANS INDICATED OR REPRESENTED BY THIS DRAWING AND WRITTEN MATERIAL ARE THE PROPERTY OF DESIGN KOLLABORATIVE ARCHITECTS / PLANNERS, INC. AND WERE CREATED, EVOLVED AND DEVELOPED FOR USE ON AND IN CONNECTION WITH THE SPECIFIED PROJECT AND ARE NOT TO BE USED IN WHOLE OR IN PART, FOR ANY OTHER PROJECT, EXTENSION OF THIS PROJECT OR ANY OTHER PROJECT WITHOUT THE WRITTEN PERMISSION OF DESIGN KOLLABORATIVE ARCHITECTS / PLANNERS, INC.
ALL DRAWINGS, SPECIFICATIONS AND COPIES THEREOF FURNISHED BY THE ARCHITECT / PLANNER ARE AND SHALL REMAIN THE PROPERTY OF THE ARCHITECT / PLANNER. THEY ARE TO BE USED ONLY WITH RESPECT TO THIS PROJECT AND SHALL NOT BE USED BY OR DISCLOSED TO ANY PERSON OR ENTITY FOR ANY PURPOSE WHATSOEVER WITHOUT THE WRITTEN PERMISSION OF DESIGN KOLLABORATIVE ARCHITECTS / PLANNERS, INC.
VISUAL CONTACT WITH THESE DRAWINGS SHALL CONSTITUTE PROOF OF ACCEPTANCE OF THE RESTRICTIONS SET FORTH IN THE PRECEDING PARAGRAPH.
IN THE EVENT OF UNAUTHORIZED REUSE OF THESE PLANS BY THE OWNER OR BY ANY THIRD PARTY, THE OWNER AND THIRD PARTY SHALL INDEMNIFY AND HOLD HARMLESS THE ARCHITECT / PLANNER AND HIS CONSULTANTS FROM ANY AND ALL LIABILITY, REAL OR ALLEGED, IN CONNECTION WITH THE UNAUTHORIZED REUSE OF THESE PLANS.
BY THESE DRAWINGS, THE DETAILS OF ASSEMBLY, SEQUENCE AND METHODS OF CONSTRUCTION ARE NOT INDICATED. BEFORE PROCEEDING WITH FABRICATION OR ITEMS SO NOTED.

DESIGN KOLLABORATIVE
ARCHITECTS / PLANNERS, INC.
MEMBER: AMERICAN INSTITUTE OF ARCHITECTS • AA C000554
61 NE 1ST STREET, SUITE 2, POMPANO BEACH, FL 33060
PH.: (954) 941-3329 FAX.: (954) 943-7708

Blaise E. McGinley
2021.01.26 17:50:14-05'00'

BLAISE McGINLEY
ARCHITECT AR98971

NEW RESTAURANT
TAHA MARINE CENTER
3109-3231 E ATLANTIC BLVD
POMPANO BEACH, FL 33062

DATE
04/09/2020

PERMIT 00/00/00
CONSTR. 00/00/00

PROJECT NO.
20006

BY	REVISIONS	DATE

SHEET NO.
A101

DRC
PZ20-12000051
3/17/21

PLOTTED: 1/26/2021 3:51:49 PM