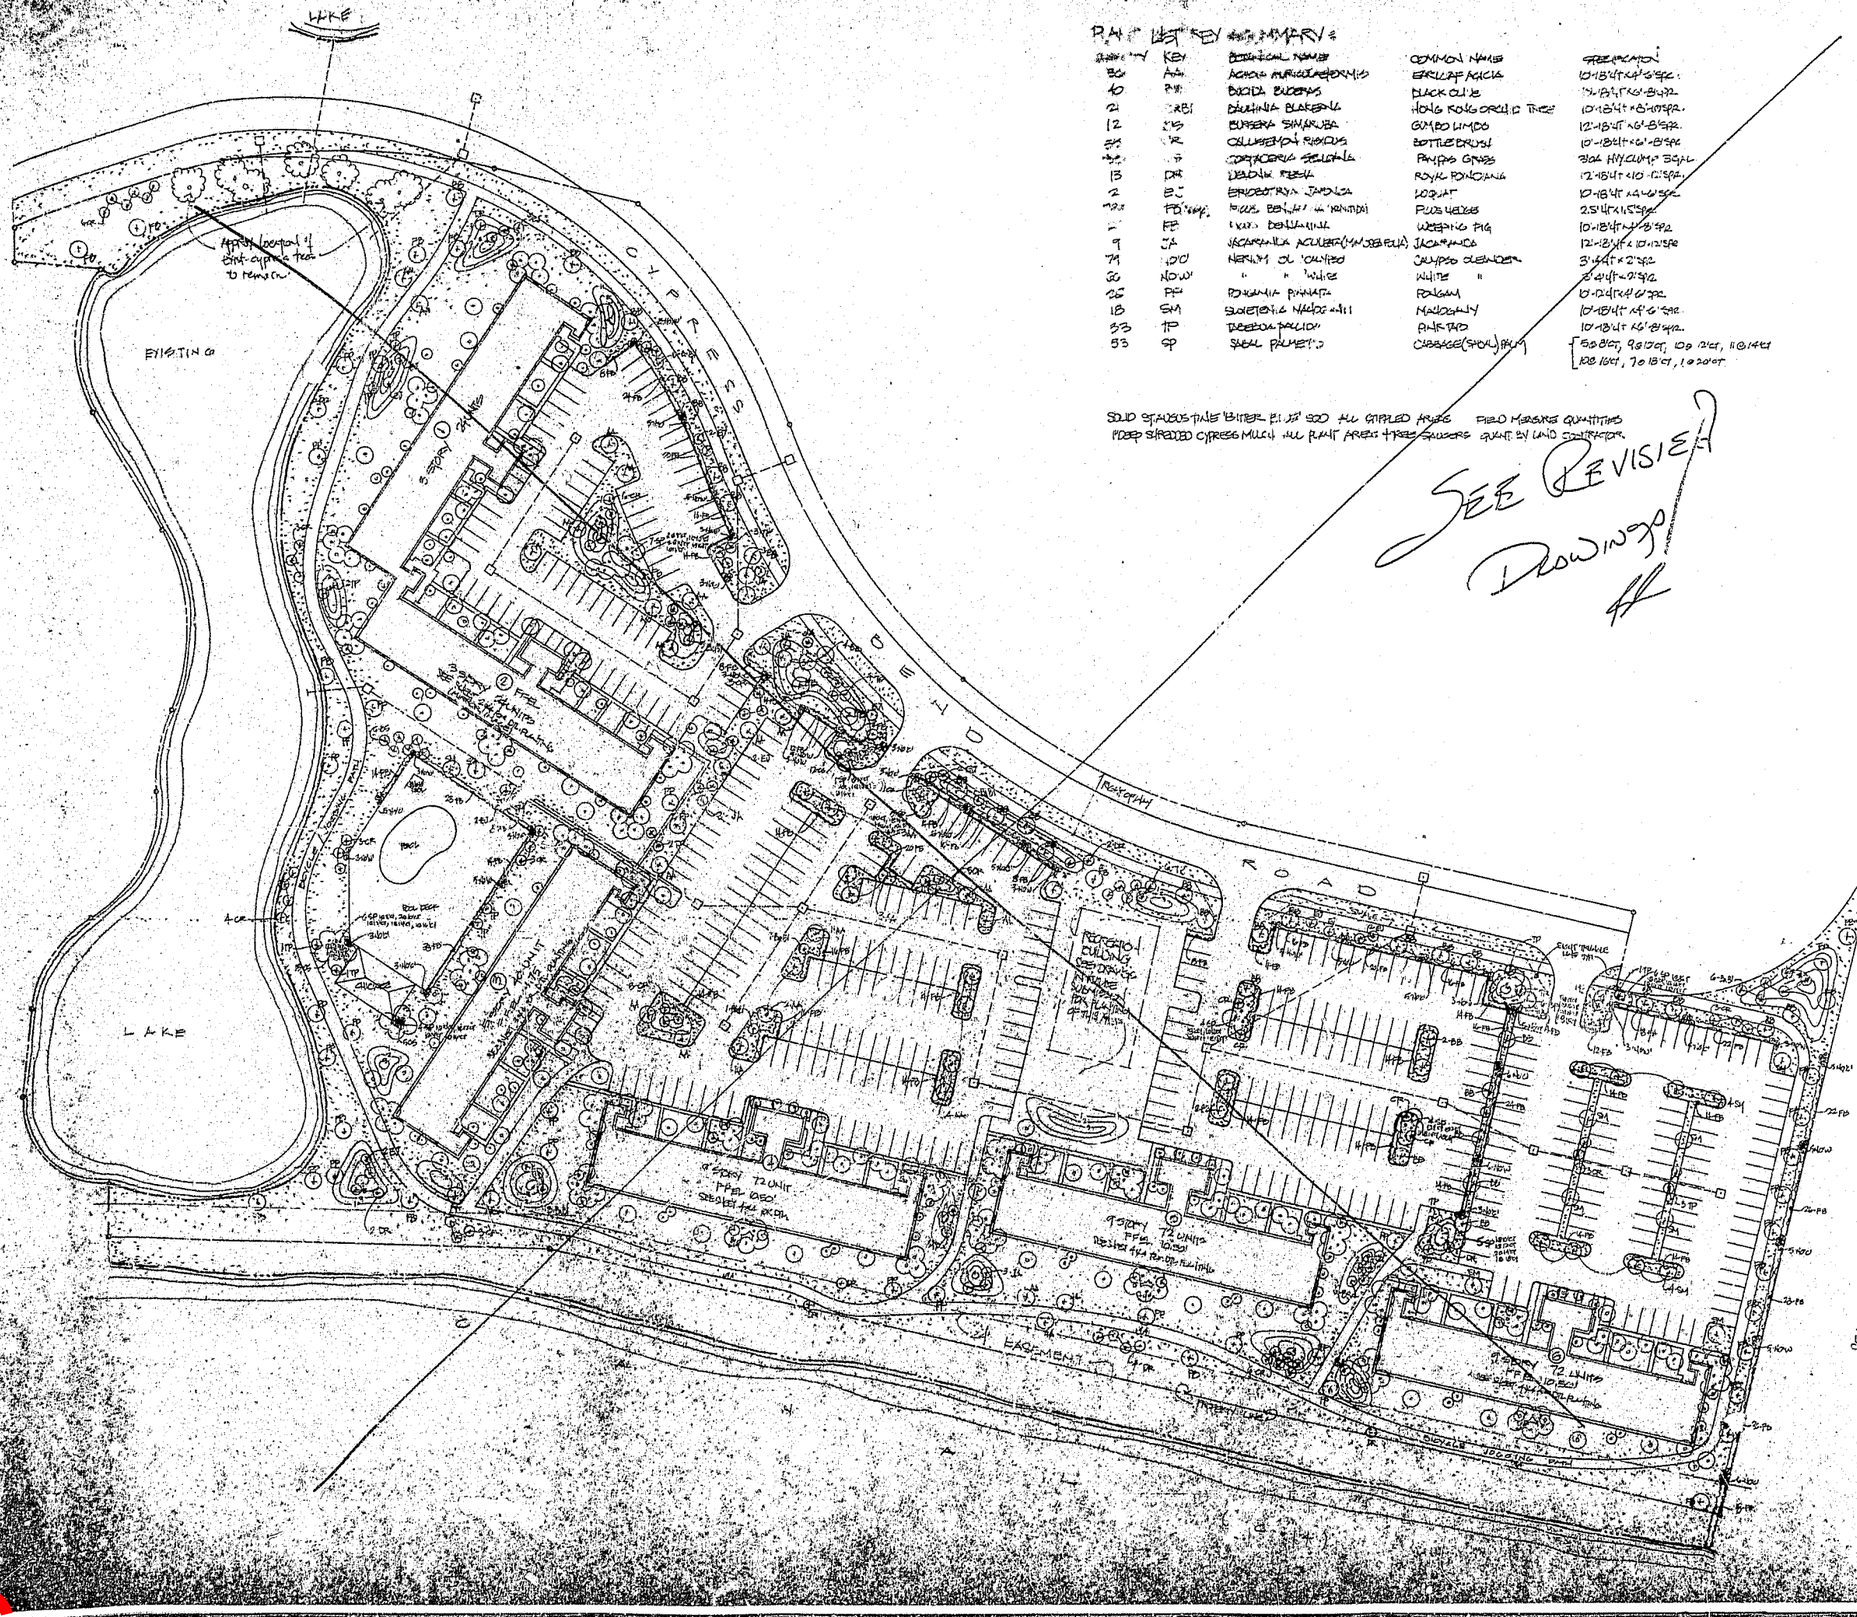

PLANT LIST KEY & SUMMARY:

QUANTITY	KEY	BOTANICAL NAME	COMMON NAME	SPECIFICATION
80	AA	ACACIA AURICULIFORMIS	EARLEAF ACACIA	10'-12'HT x 4'-6'SPR.
40	BB	BUCIDA BUCERAS	BLACK OLIVE	14'-16'HT x 6'-8'SPR.
21	BRB	BAUHINIA BLAKEANA	HONG KONG ORCHID TREE	10'-12'HT x 6'-8'SPR.
12	BS	BURSERA SIMARUBA	GUMBO LIMBO	12'-14'HT x 6'-8'SPR.
25	CR	CALLISTEMON RIGIDUS	BOTTLEBRUSH	10'-12'HT x 6'-8'SPR
32	CP	CORYPHA ELATA	PANPAS GRASS	30GL HVY CLUMP 36"HT.
13	DR	DRACENA REFLEXA	RUBY RED DRACENA	12'-15'HT x 10'-12'SPR.
2	EJ	ERIOBOTRYA JAPONICA	LOQUAT	10'-12'HT x 4'-6'SPR.
22	FB	FICUS BENJAMINA 'NITIDA'	FICUS HEDGE	2.5"CAL x 15'SPR.
1	FE	FICUS DELTOIDEA	WEEPING FIG	10'-12'HT x 4'-6'SPR.
9	JA	JACARANDA ACUTIFOLIA (MIMOSIFOLIA)	JACARANDA	12'-14'HT x 10'-12'SPR
71	LCC	NERIUM OL 'CALIFICO	JUMPSO OLEANDER	3'-4'HT x 2'SPR.
30	NOW	" " 'WHITE	WHITE "	3'-4'HT x 2'SPR.
26	PP	POINCIANA PINNATA	ROYAL	12'-14'HT x 6'SPR.
18	SM	SWIETENIA MAHOGANI	MAHOGANY	10'-12'HT x 4'-6'SPR.
53	TP	TABEBUIA PALLIDA	PINK TAB	10'-12'HT x 6'-8'SPR.
53	SP	SABAL PALMETTO	CABBAGE(SPDW) PALM	8GW, 8'GT, 10' CT, 11@14'CT 10@16'CT, 7@18'CT, 1@20'CT

SOLID SOD ST. AUGUSTINE 'BITTER BLUE' SOD ALL GRADED AREAS FIELD MEASURE QUANTITIES
FLOOR SHREDDED CYPRESS MULCH ALL PLANT AREAS THREE GALLONS SPACED BY LAND CONTRACTOR.

SEE REVISED DRAWING

CYPRESS POINTE AT CASTLE HARBOUR CONDO
3-STORY (36 UNIT) • SECTION ONE • SITE LANDSCAPE PLAN
CYPRESS ROAD AND ROAD RUNNING EAST, FLORIDA
1811 N. OCEAN'S ROAD RUNNING BEACH, FLORIDA

Michael E. Pirich Landscape Architect
2727 East Oakland Park Boulevard * Suite 308
Fort Lauderdale Florida 33306 305/566-9539 563-4833

Drawn by: MEPIRICH
Checked by: PZ23-MP
Revisions:

DRC
PZ23-12000023
10/16/2024