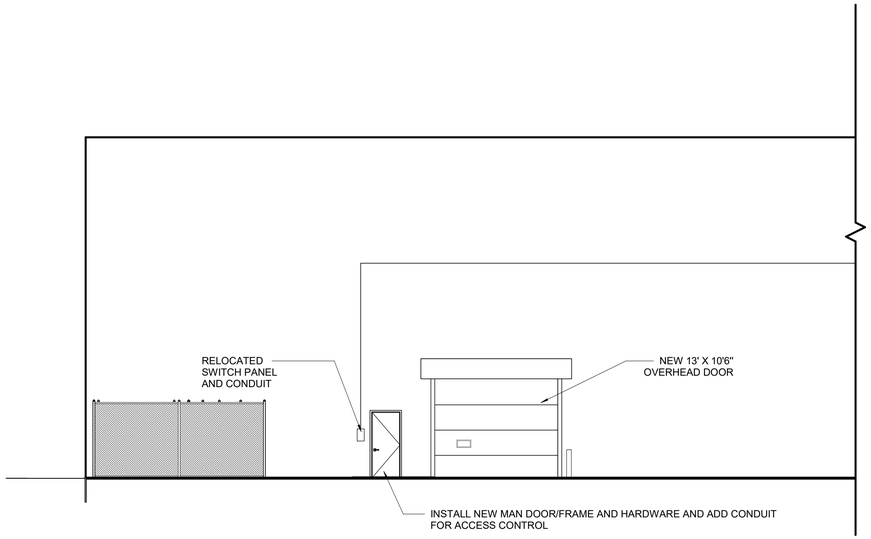

C2 ENLARGED INTERIOR ELEVATION

SCALE: **1/8" = 1'-0"**

NOTE: BOARD UP / SECURE DOOR OPENINGS NIGHTLY AS REQUIRED UNTIL NEW DOOR IS INSTALLED.

NOTE: SQUENCE WORK AS NOT TO INTERFERE WITH FXG SORTS / VAN TRAFFIC

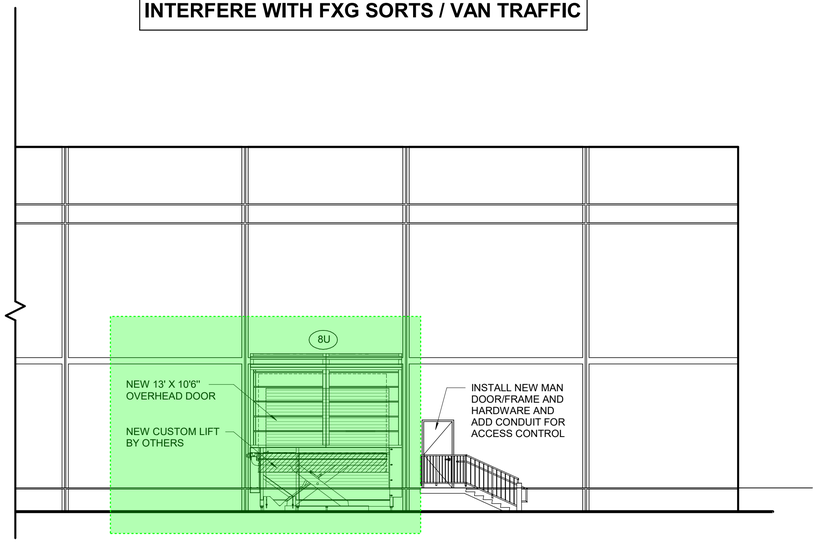

A2 ENLARGED EXTERIOR ELEVATION

SCALE: **1/8" = 1'-0"**

powers brown architecture

1720 Peachtree Street
Suite 305
Atlanta, GA 30309
404.902.7222

www.powersbrown.com

PROJECT TITLE

FEC NETWORK 2.0, FT LAUDERDALE FL

2700 Northwest 25th Street,
Pompano Beach, FL, 33069

A PROJECT FOR

FedEx

GENERAL NOTES

1. BOARD UP/SECURE DOOR OPENINGS NIGHTLY AS REQUIRED UNTIL NEW DOOR IS INSTALLED.
2. SEQUENCE WORK AS NOT TO INTERFERE WITH FXG WORK/VAN TRAFFIC
3. REFERENCE STRUCTURAL DRAWINGS FOR EXACT LOCATION OF NEW OPENING.

Scott c Thompson

Digitally signed by Scott c Thompson
DN: CN=Scott c Thompson, O=QualifiedA01410C000001BEAFE1043400086423, OU=Unaffiliated, C=US
Reason: I have reviewed this document
Date: 2026.04.02 06:29:02-04'00'

△	DATE	REVISION
	05/16/2025	REVIEW SET
	07/02/2025	ISSUE FOR REVIEW
	07/14/2025	ISSUE FOR REVIEW
	07/17/2025	REVIEW SET
	09/15/2025	ISSUE FOR PERMIT

PROJECT NO: 256017
DRAWN BY: OS. T.
CHECKED BY: L. F.

SHEET NAME

ENLARGED ELEVATION

SEAL

STATE OF FLORIDA
SCOTT C THOMPSON
AR10344
REGISTERED ARCHITECT

SHEET NUMBER

A201

COPYRIGHT © 2026 POWERS BROWN ARCHITECTURE. THIS DRAWING AND THE ARCHITECTURAL WORK EXECUTED THEREFROM ARE THE SOLE PROPERTY OF POWERS BROWN ARCHITECTURE. NO PORTION OF THIS DRAWING MAY BE COPIED WITHOUT THE EXPRESS WRITTEN CONSENT OF THE ARCHITECT.

C:\Users\tartaglione\Documents\256017_ARCH_R25_detached_tartaglione.IC54M.rvt
4/1/2026 11:50:47 AM