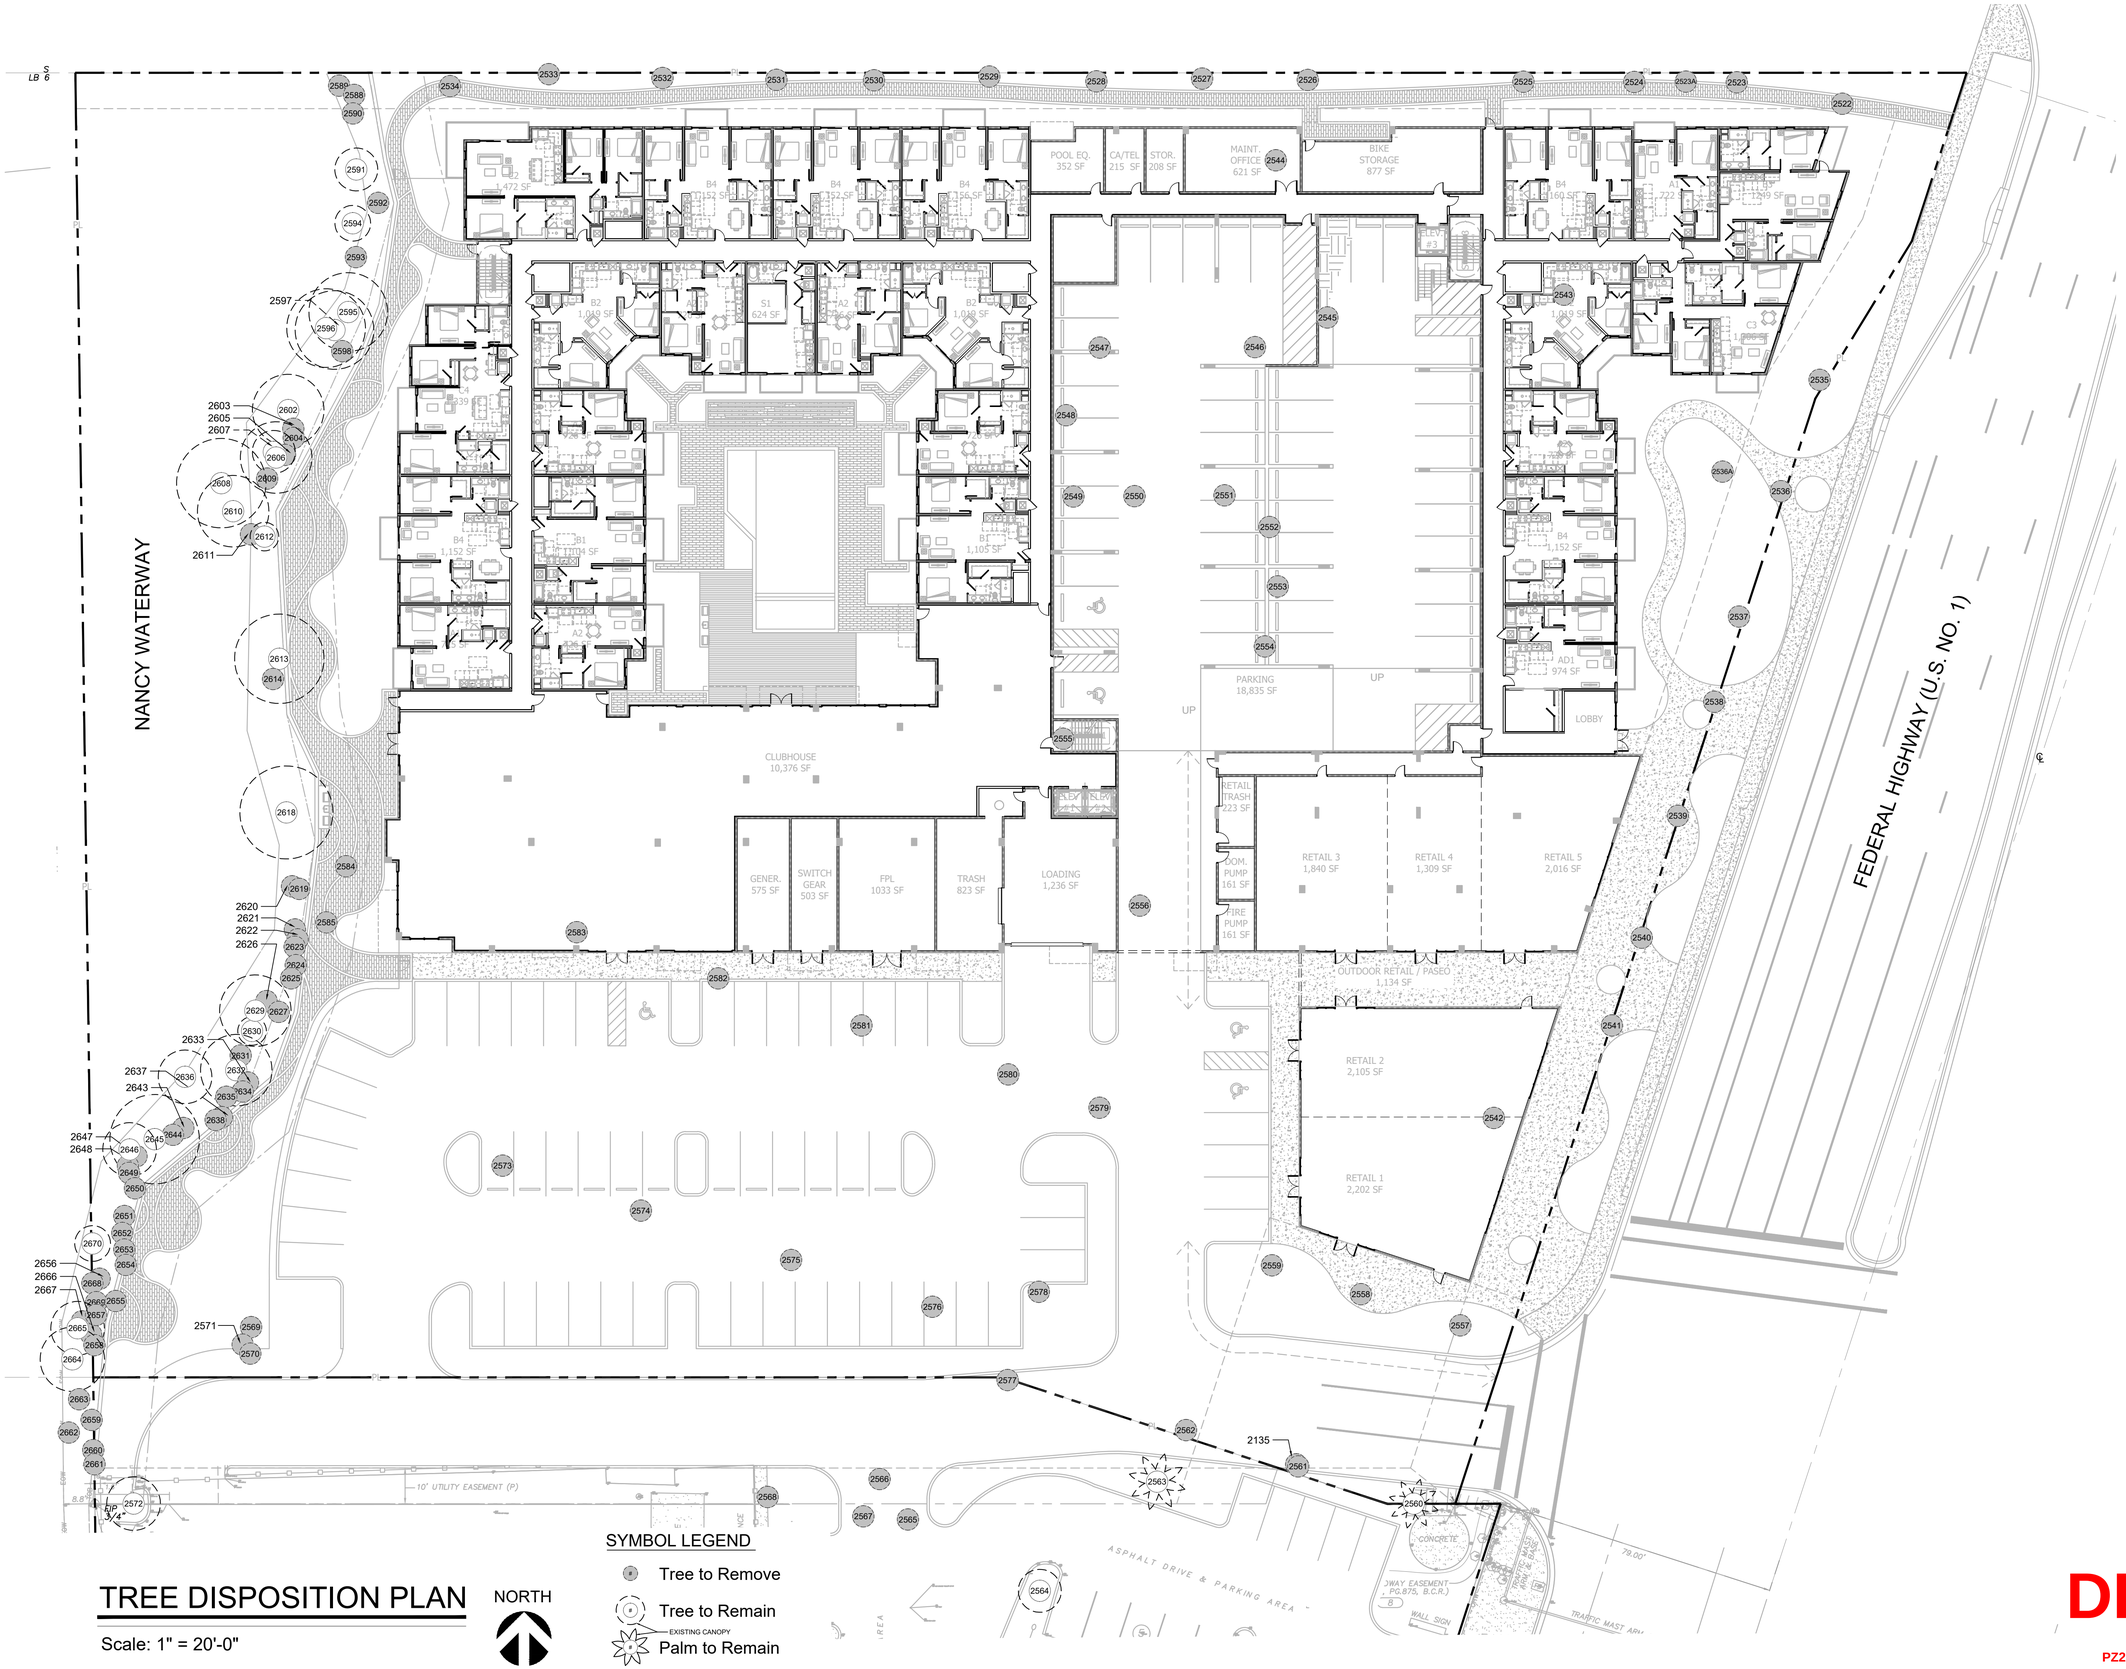

TREE DISPOSITION PLAN

Scale: 1" = 20'-0"

NORTH

SYMBOL LEGEND

- Tree to Remove
- Tree to Remain
- EXISTING CANOPY
- Palm to Remain

WITKIN HULTS + PARTNERS
307 south 21st avenue hollywood, florida
phone: 954.923.9681 facsimile: 954.923.9689
www.witkindesign.com

©2020 WITKIN HULTS + PARTNERS
THE DESIGN AND DRAWINGS HEREIN ARE THE INTELLECTUAL PROPERTY OF THIS LANDSCAPE ARCHITECT AND ARE PROTECTED UNDER THE COPYRIGHT PROTECTION ACT

Project:

MODERA POMPANO BEACH

POMPANO BEACH, FLORIDA

TREE DISPOSITION PLAN

Revisions: Date: By:

Seal:

Lic. # LA6667290
Member: A.S.L.A.

Drawing: Tree Disposition Plan
Date: 08/29/2025
Scale: See Left
Drawn by: GM
Sheet No.:

TD-1

Cad Id.: 2025-042

DRC

PZ25-12000028

10/15/2025