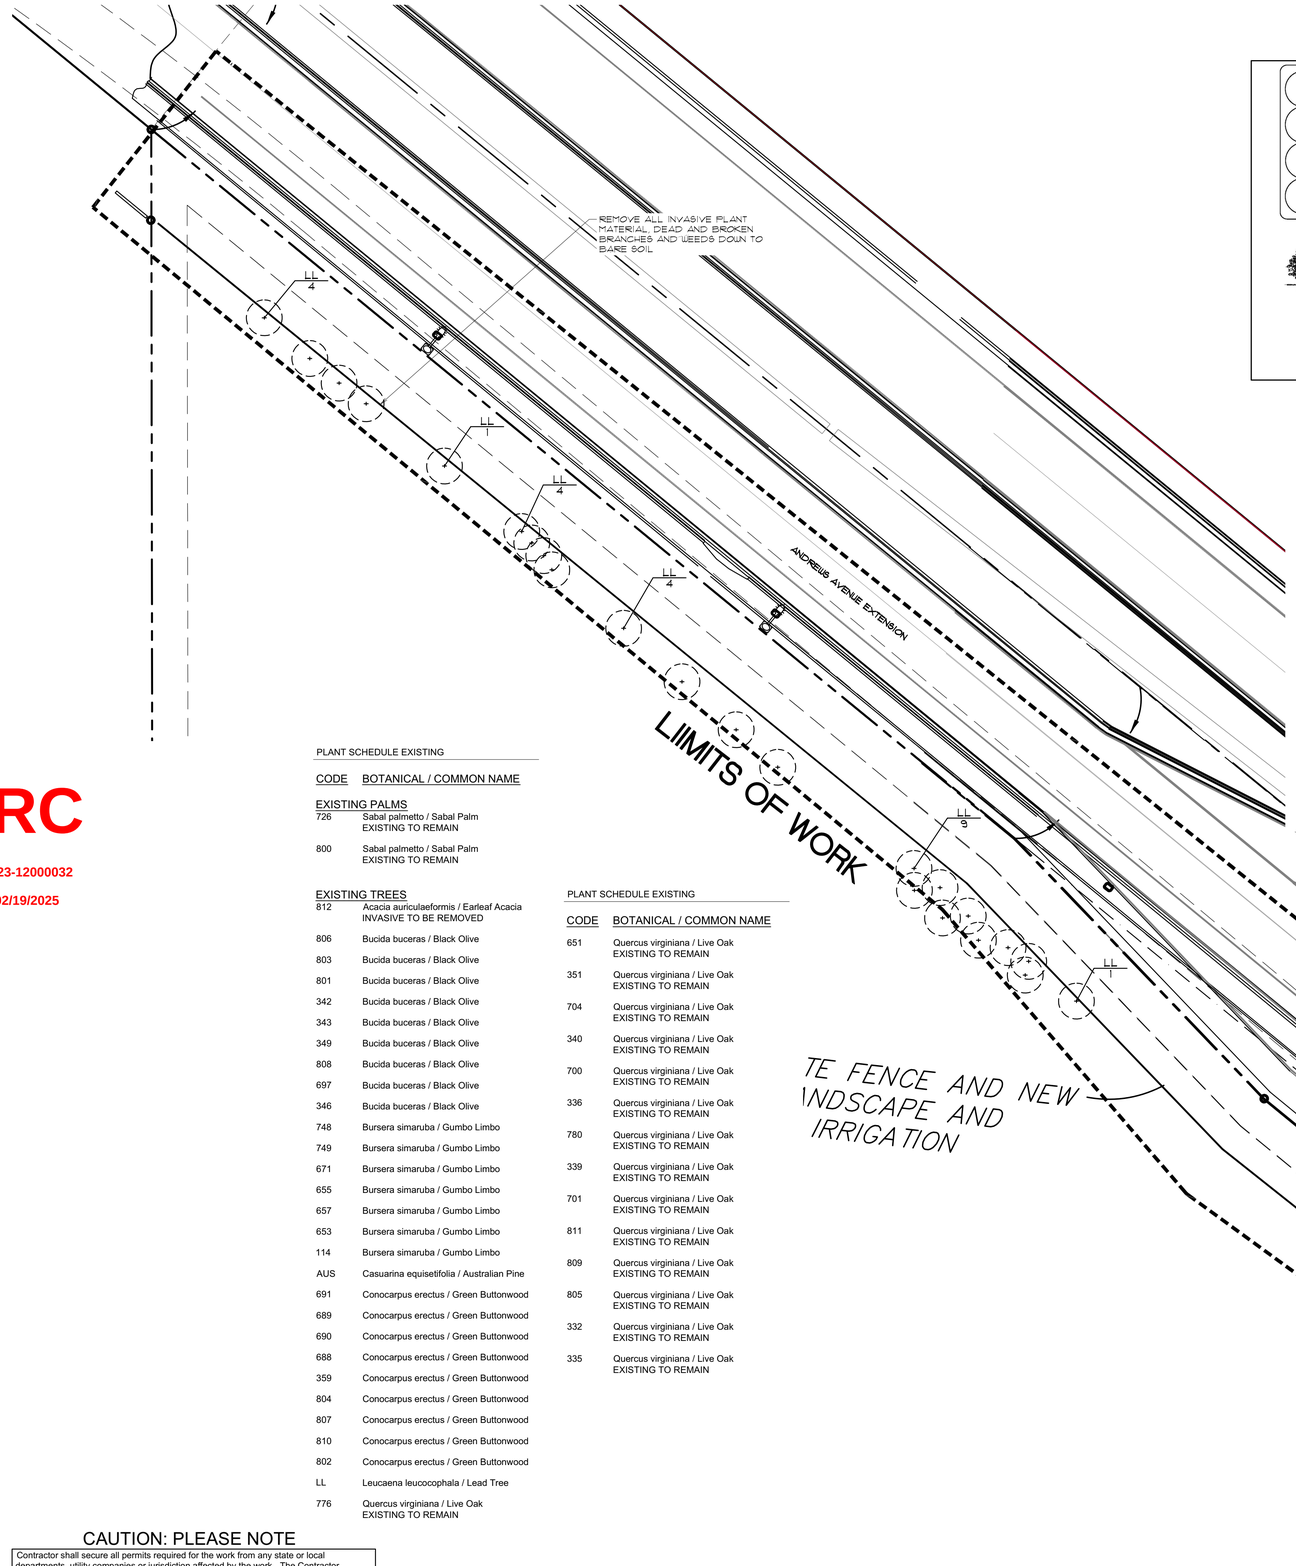

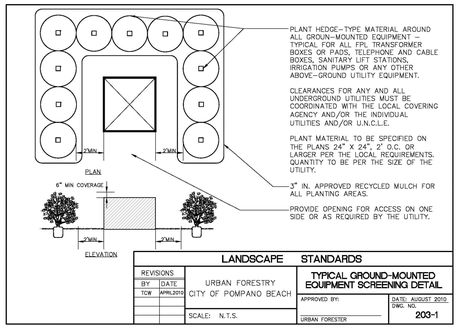

LANDSCAPE STANDARDS		
REVISIONS BY DATE: TCW APRIL2010	URBAN FORESTRY CITY OF POMPANO BEACH	TYPICAL GROUND-MOUNTED EQUIPMENT SCREENING DETAIL
SCALE: N.T.S.	APPROVED BY: URBAN FORESTER	DATE: AUGUST 2010 DWG. NO. 203-1

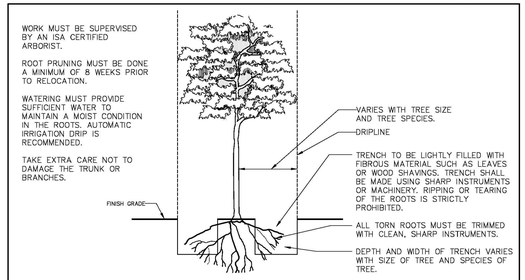

LANDSCAPE STANDARDS		
REVISIONS BY DATE: TCW APRIL2010	URBAN FORESTRY CITY OF POMPANO BEACH	ROOT PRUNING DETAIL
SCALE: N.T.S.	APPROVED BY: URBAN FORESTER	DATE: AUGUST 2010 DWG. NO. 105-1

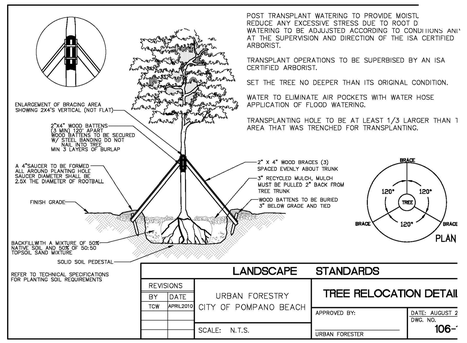

LANDSCAPE STANDARDS		
REVISIONS BY DATE: TCW APRIL2010	URBAN FORESTRY CITY OF POMPANO BEACH	TREE RELOCATION DETAIL
SCALE: N.T.S.	APPROVED BY: URBAN FORESTER	DATE: AUGUST 2 DWG. NO. 106-

TREE RELOCATION PROCEDURAL SPECIFICATION

Tree, Palm, Shrub and other Plant Transplanting/Relocating Detail – Recommended Notes:

The American National Standard for Tree Care Operations – Tree, Shrub, and Other Woody Plant Maintenance – Standard Practices (Transplanting) ANSI A300(Part 6)–2005 must be adhered to in its entirety for all relocating/transplanting of trees and shrubs. ANSI A300 (Part 6)–2005 includes the following:

60– Transplanting Standards
61 – Normative References
62 – Definitions
63 – Transplanting Practices

The transplanting objectives shall be established prior to beginning the operation. These objectives may be presented in a report format for permitting purposes.

A feasibility and suitability assessment shall be conducted prior to recommending transplanting. Specifications for transplanting should be based on the assessment. See the Checklist in Annex A of ANSI A300 (Part6)–2005. This assessment may be presented in a report format for permitting purposes.

PLANT SCHEDULE EXISTING

CODE	BOTANICAL / COMMON NAME
EXISTING PALMS	
726	Sabal palmetto / Sabal Palm EXISTING TO REMAIN
800	Sabal palmetto / Sabal Palm EXISTING TO REMAIN
EXISTING TREES	
812	Acacia auriculaeformis / Earleaf Acacia INVASIVE TO BE REMOVED
806	Bucida buceras / Black Olive
803	Bucida buceras / Black Olive
801	Bucida buceras / Black Olive
342	Bucida buceras / Black Olive
343	Bucida buceras / Black Olive
349	Bucida buceras / Black Olive
808	Bucida buceras / Black Olive
697	Bucida buceras / Black Olive
346	Bucida buceras / Black Olive
748	Bursera simaruba / Gumbo Limbo
749	Bursera simaruba / Gumbo Limbo
671	Bursera simaruba / Gumbo Limbo
655	Bursera simaruba / Gumbo Limbo
657	Bursera simaruba / Gumbo Limbo
653	Bursera simaruba / Gumbo Limbo
114	Bursera simaruba / Gumbo Limbo
AUS	Casuarina equisetifolia / Australian Pine
691	Conocarpus erectus / Green Buttonwood
689	Conocarpus erectus / Green Buttonwood
690	Conocarpus erectus / Green Buttonwood
688	Conocarpus erectus / Green Buttonwood
359	Conocarpus erectus / Green Buttonwood
804	Conocarpus erectus / Green Buttonwood
807	Conocarpus erectus / Green Buttonwood
810	Conocarpus erectus / Green Buttonwood
802	Conocarpus erectus / Green Buttonwood
LL	Leucaena leucocophala / Lead Tree
776	Quercus virginiana / Live Oak EXISTING TO REMAIN

PLANT SCHEDULE EXISTING

CODE	BOTANICAL / COMMON NAME
651	Quercus virginiana / Live Oak EXISTING TO REMAIN
351	Quercus virginiana / Live Oak EXISTING TO REMAIN
704	Quercus virginiana / Live Oak EXISTING TO REMAIN
340	Quercus virginiana / Live Oak EXISTING TO REMAIN
700	Quercus virginiana / Live Oak EXISTING TO REMAIN
336	Quercus virginiana / Live Oak EXISTING TO REMAIN
780	Quercus virginiana / Live Oak EXISTING TO REMAIN
339	Quercus virginiana / Live Oak EXISTING TO REMAIN
701	Quercus virginiana / Live Oak EXISTING TO REMAIN
811	Quercus virginiana / Live Oak EXISTING TO REMAIN
809	Quercus virginiana / Live Oak EXISTING TO REMAIN
805	Quercus virginiana / Live Oak EXISTING TO REMAIN
332	Quercus virginiana / Live Oak EXISTING TO REMAIN
335	Quercus virginiana / Live Oak EXISTING TO REMAIN

009.2 L-2
009.3 L-3

LL 5

REMOVE ALL INVASIVE PLANT MATERIAL, DEAD AND BROKEN BRANCHES AND WEEDS DOWN TO BARE SOIL

ANDREWS AVENUE EXTENSION

Ø12

NOTES:

1) PER CITY ORDINANCE(S) 50.02(A)(4) AND 100.35(E), STREET TREES SHALL NOT BE PLACED ON TOP OF OR 5'-0" ON EITHER SIDE OF ANY CITY OWNED UTILITY INFRASTRUCTURE.
2) NO TRESS, SHRUBBERY OR OBSTRUCTION SHALL BE PLACED WITHIN A 3'-0" RADIUS OF A CITY OWNED SEWER LATERAL CLEANOUT OR WATER I/OR REUSE METER.
3) A PRE-CONSTRUCTION MEETING WITH CITY OF POMPANO BEACH, URBAN FORESTRY, IS REQUIRED BEFORE ANY PLANT MATERIAL IS INSTALLED ON SITE.
4) ALL ROAD ROCK, CONCRETE, ASPHALT AND OTHER NOT NATURAL MATERIALS SHALL BE REMOVED FROM PLANTING AREAS PRIOR TO LANDSCAPE INSTALLATION.
5) ALL TREE WORK WILL REQUIRE PERMITTING BY A REGISTERED BROWARD COUNTY TREE TRIMMER.
6) ALL TREES DESIGNATED AS SINGLE TRUNK SHALL HAVE A SINGLE, RELATIVELY STRAIGHT, DOMINANT LEADER, PROPER STRUCTURAL BRANCHING AND EVEN BRANCH DISTRIBUTION. TREES WITH BARK INCLUSION, TIPPED BRANCHES, AND CO-DOMINANT TRUNKS WILL NOT BE ACCEPTED. TREES WITH GIRDLING, NTACT LEADER CIRCLING AND OR PLUNGING ROOTS WILL BE REJECTED.
7) ALL EXISTING TREES WILL BE PRUNED BY AN ISA CERTIFIED ARBORIST UNDER THE DIRECTION OF A BCMA or ASCA REGISTERED CONSULTING ARBORIST.

CAUTION: PLEASE NOTE

Contractor shall secure all permits required for the work from any state or local departments, utility companies or jurisdiction affected by the work. The Contractor shall have permits "in hand" prior to starting work. The Landscape Architect and/or Owner shall bear no responsibility for work performed without permitted drawings. The Contractor shall be responsible for all changes to work, at no additional cost to Owner, as a result of unauthorized work prior to receipt of permit.

This drawing is an instrument of service, copyright © 1984-2024 by Krent Wieland Design, Inc., d/b/a KWD Landscape Architecture. All rights reserved - Not to be reproduced in part or in whole without express written permission. Florida Registration LA 1039.

KWD
LANDSCAPE ARCHITECTURE
101 SE 2nd Avenue, Second Floor
Delray Beach, Florida 33444
studio@kwdesignteam.com
Telephone: 561-243-1873
Krent L. Wieland, FL. Reg LA 1039
Cert. of Authorization LC26000275

LANDSCAPE ARCHITECTURE KRENT L WIELAND NO. 1039 STATE OF FLORIDA

Krent L Wieland
2024.10.15
11:36:00 -04'00'

09/26/24 City Comments
05/17/24 City Comments
ISSUE HISTORY
PROJ NO: 23034A
PROJ MGR: DC
DRAWN BY: DC
CHECKED BY: KWD

DRAWING TITLE: Existing Landscape Plan

SHEET: 009.2 L-2

SUBMISSION
09/26/24
NOT FOR CONSTRUCTION

0 10 20 30 40 50
SCALE 1" = 20' 0"

NORTH

Bonsai Turn Lane
1200 NW 18th St.
Pompano Beach, Fl 33069

DRC
PZ23-12000032
12/04/2024

DRC
PZ23-12000032
02/19/2025