DRC

PZ22-12000023

03/01/2023

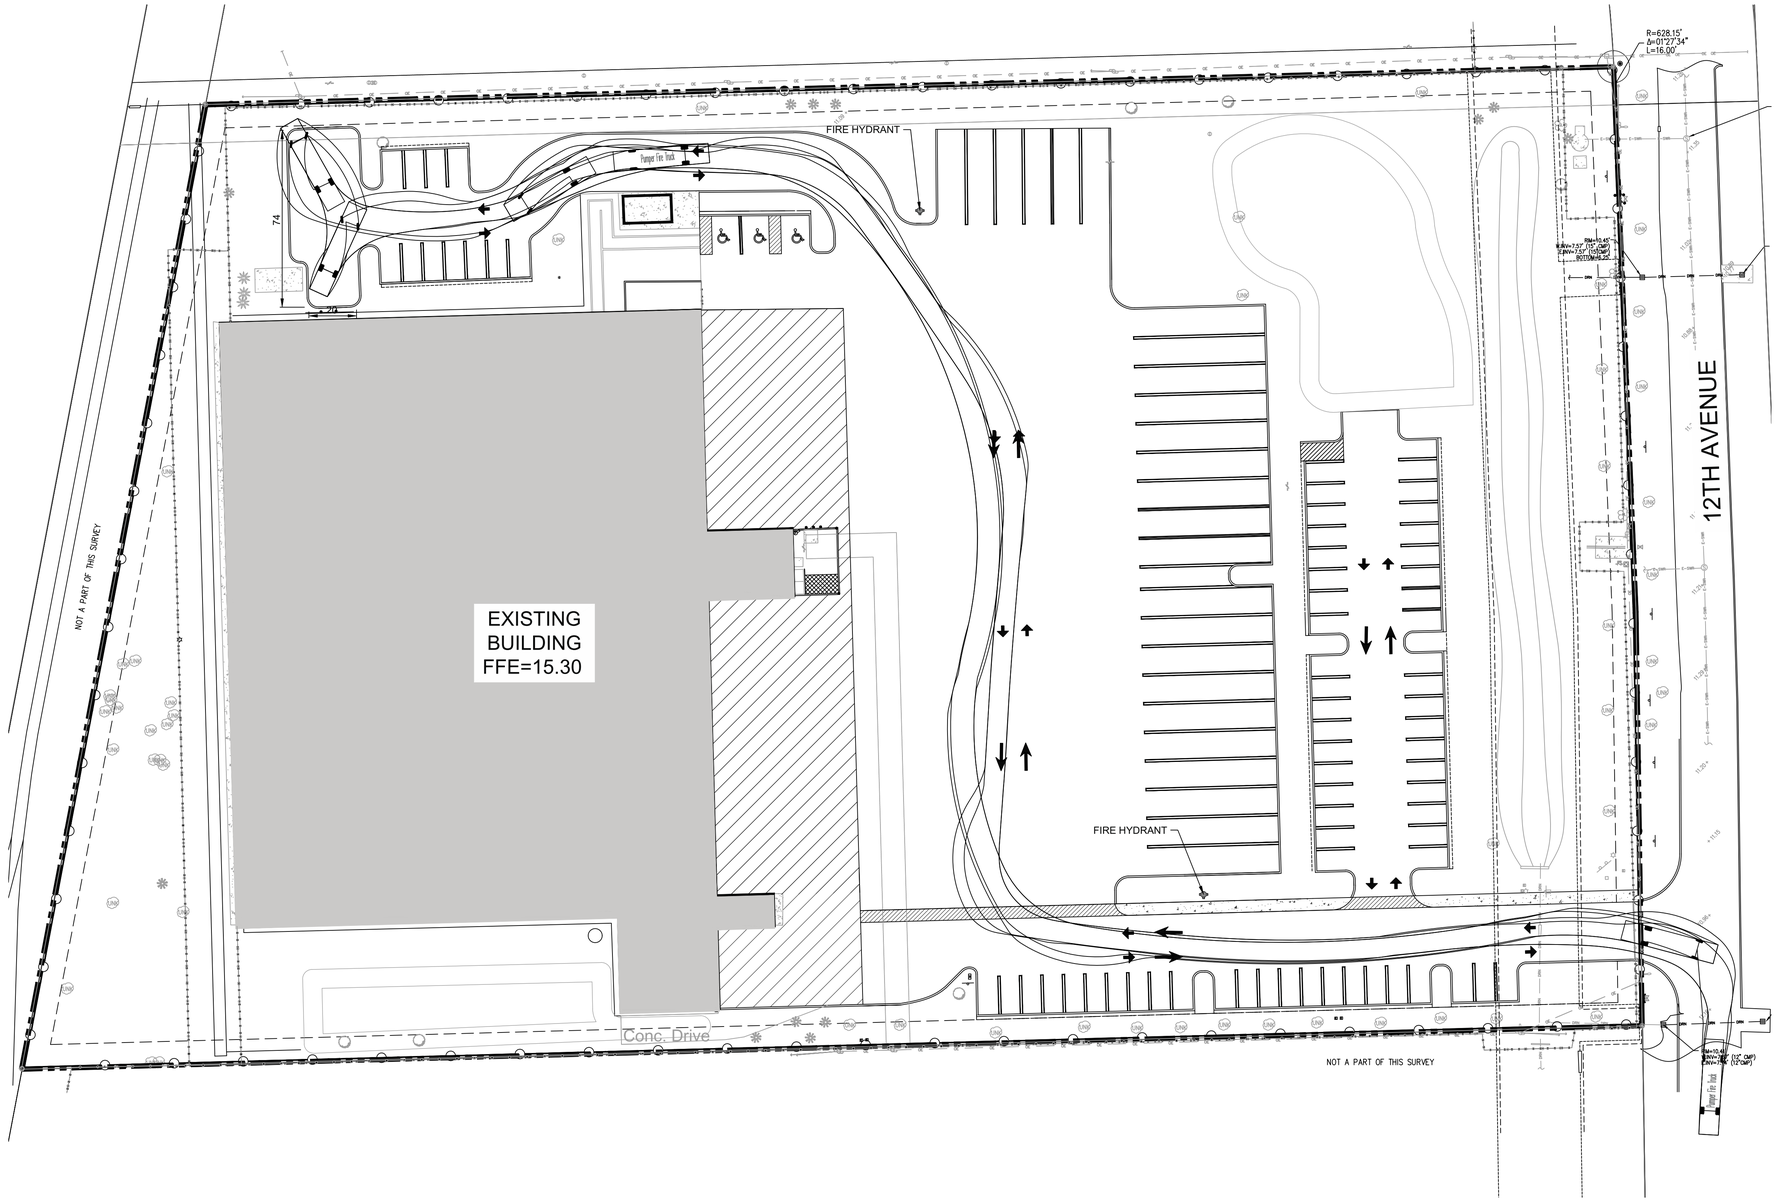

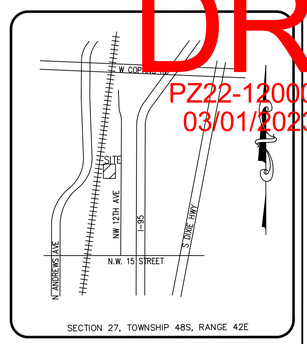

LOCATION MAP
N.T.S.

GRAPHIC SCALE
0 30 45
SCALE: 1" = 30

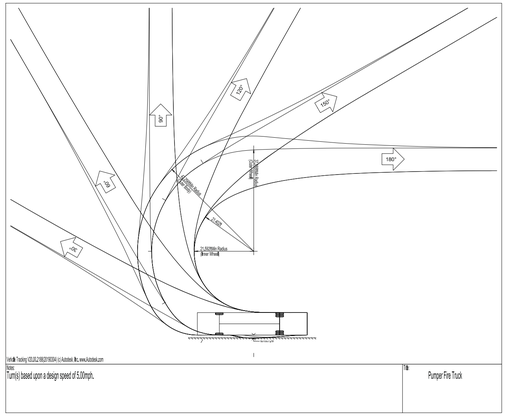

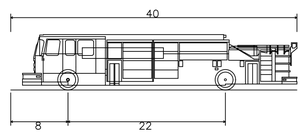

Pumper Fire Truck	
Overall Length	40.000ft
Overall Width	8.167ft
Overall Body Height	7.745ft
Min Body Ground Clearance	0.656ft
Track Width	8.167ft
Lock-to-lock time	5.00s
Max Wheel Angle	45.00°

811 Know what's below. Call before you dig.

ADAM SWANEY, P.E., PROFESSIONAL ENGINEER LICENSE NO. 72235. THIS DOCUMENT HAS BEEN ELECTRONICALLY SIGNED AND SEALED BY ADAM SWANEY, P.E. USING A SHA-1 AUTHENTICATION CODE. PRINTED COPIES OF THIS DOCUMENT ARE NOT CONSIDERED SIGNED AND SEALED AND THE SHA-1 AUTHENTICATION CODE MUST BE VERIFIED ON ANY ELECTRONIC COPIES.

PLOT: 1/25/2023 10:45:26 AM

SUBMITTAL, 95%

NO.	DATE	REVISIONS	BY
		REMARKS	

© COPYRIGHT 2023 BY ENGENUITY GROUP, INC. THIS DRAWING IS PROVIDED FOR INFORMATIONAL PURPOSES ONLY, UNLESS SIGNED AND SEALED BY A LICENSED PROFESSIONAL ENGINEER EMPLOYED BY ENGENUITY GROUP, INC.

Digitally signed by Adam Swaney
Date: 2023.01.25 11:06:14 -05'00'

ADAM SWANEY, P.E.
NO. 72235

MARTIN BROWER INDUSTRIAL
1661 NW 12TH AVENUE
POMPANO BEACH, FLORIDA

LIFE SAFETY AUTOTURN ANALYSIS PLAN

engenuity group Inc.
A Higher Standard of Excellence
ENGINEERS • SURVEYORS • GIS MAPPING
1280 N. CONGRESS AVE. SUITE 101
WEST PALM BEACH, FLORIDA 33409
PH (561)855-1151 • FAX (561)832-5390 •
WWW.ENGENUITYGROUP.COM CERTIFICATE OF AUTHORIZATION #7095

J:\Land Projects 82\20049.01 Martin Brower Industrial\DWG\20049.01 PRELIM.dwg DATE: 1/25/2023 10:41 AM

DATE	JANUARY 2023
DRAWN	RB
PROJECT ENGINEER	ACS
PROJECT MANAGER	RB
CHECKED	ACS

SHEET NO. 1 / 1

JOB NO. 20049.01