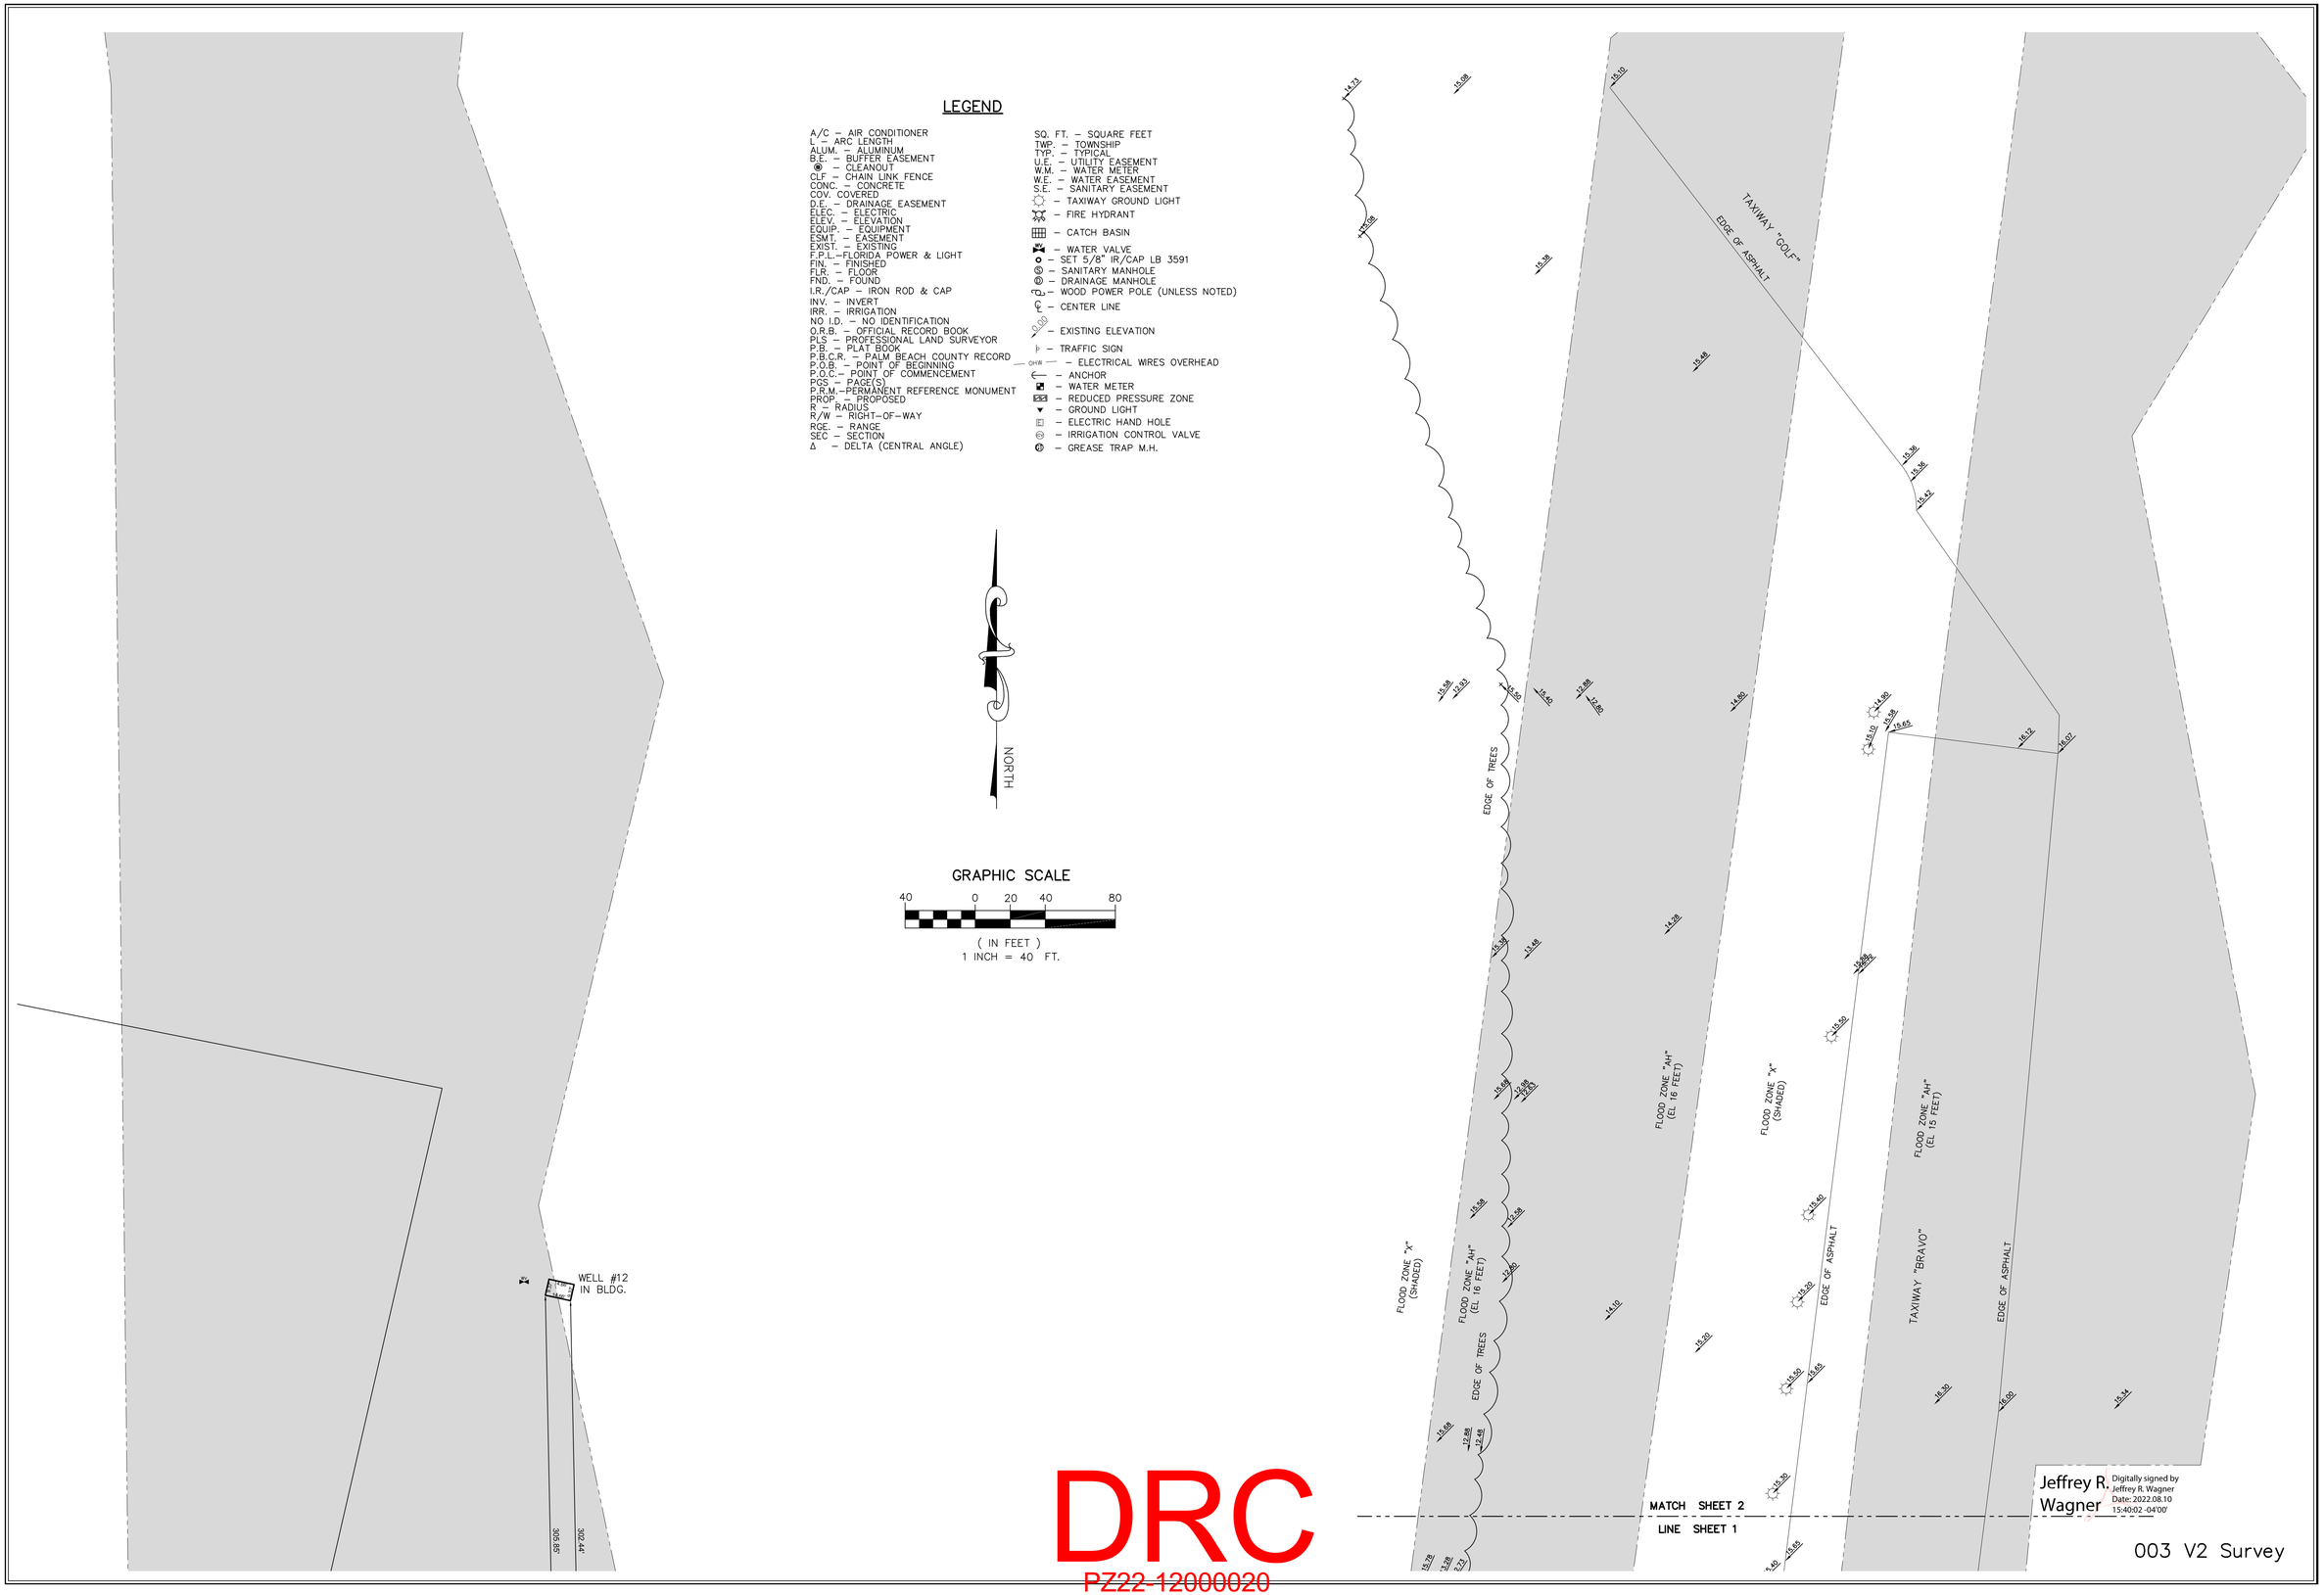

DRC
PZ22-12000020
9/21/2022

ADDED WELL 11 & 12	8/10/2022	RFJ
ADDITIONAL LOCATIONS	6/1/2022	DJH
REVISIONS	DATE	BY

FILE NAME 9979 SURVEY NAVD 1988-5

CAULFIELD & WHEELER, INC.
CIVIL ENGINEERING
LANDSCAPE ARCHITECTURE – SURVEYING
7900 GLADES ROAD – SUITE 100
BOCA RATON, FLORIDA 33434
PHONE (561)-392-1991 / FAX (561)-750-1452

POMPANO BEACH AIR PARK F.B.O.
PHASE 1 – PORTION OF PARCEL A
BOUNDARY SURVEY

DATE 4/28/2022
DRAWN BY DJH
F.B./ PG. ELEC
SCALE 1" = 40'

JOB # 9979
SHT.NO. 2
OF 2 SHEETS