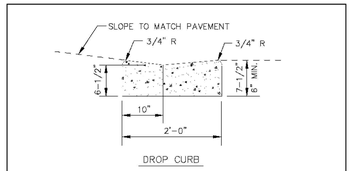

CONCRETE CURB AND GUTTER DETAIL

ENGINEERING STANDARDS 2019			
REVISIONS BY / DATE	ENGINEERING DIVISION CITY OF POMPANO BEACH	CONCRETE CURB AND GUTTER	
S.S. 07-2016	SCALE: N.T.S.	DATE: JUNE 1996	DWG. NO. 300-1

J:\City STANDARDS\2019 Standards Details\Misc 3 1.dwg, 11/2/2018 10:42:37 AM

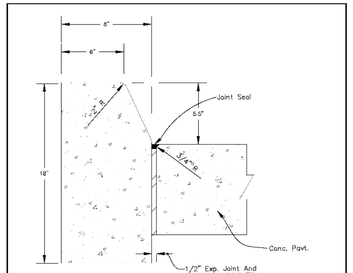

NOTE

FOR USE ADJACENT TO CONCRETE OR FLEXIBLE PAVEMENT, CONCRETE SHOWN. EXPANSION JOINT, PREFORMED JOINT FILLER AND JOINT SEAL ARE REQUIRED BETWEEN CURBS AND CONCRETE PAVEMENT ONLY.

CONCRETE CURB DETAIL

ENGINEERING STANDARDS 2019			
REVISIONS BY / DATE	ENGINEERING DIVISION CITY OF POMPANO BEACH	CONCRETE CURB	
S.S. 06-2014 S.S. 08-2013 S.S. 07-2013	SCALE: N.T.S.	DATE: January 2000	DWG. NO. 300-2

J:\City STANDARDS\2019 Standards Details\Misc 3 1.dwg, 11/2/2018 10:43:24 AM

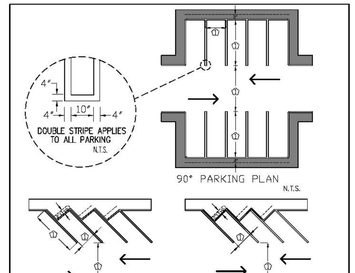

NOTES

1. INDICATED DIMENSION BY LOCAL ZONING ORDINANCE.
2. CURBING APPLIES TO ALL PARKING.
3. EACH SPACE SHALL BE DESIGNATED BY FOUR 4 INCH WIDE VISIBLE STRIPING CONSISTING OF WHITE PAINT OR AS APPROVED BY THE CITY.

ENGINEERING STANDARDS 2019			
REVISIONS BY / DATE	ENGINEERING DIVISION CITY OF POMPANO BEACH	STANDARD PARKING SPACES	
	SCALE: N.T.S.	DATE: December 2014	DWG. NO. 300-3

J:\City STANDARDS\2019 Standards Details\Misc 3 1.dwg, 11/2/2018 10:44:16 AM

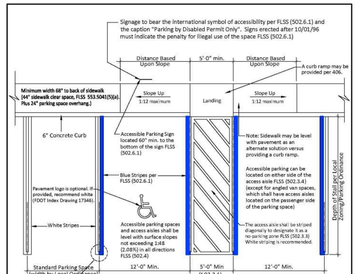

Recommended Accessible Parking Space(s) Design for Double Line Requirements

N.T.S.

THIS TECHNICAL ASSISTANCE DOCUMENT IS INTENDED TO PROVIDE INFORMAL GUIDANCE AND DOES NOT CONSTITUTE A LEGAL INTERPRETATION OF STATUTORY OR REGULATORY CRITERIA.

ENGINEERING STANDARDS 2019			
REVISIONS BY / DATE	ENGINEERING DIVISION CITY OF POMPANO BEACH	ACCESSIBLE PARKING SPACES	
	SCALE: N.T.S.	DATE: December 2014	DWG. NO. 300-4

J:\City STANDARDS\2019 Standards Details\Misc 3 1.dwg, 11/2/2018 10:44:42 AM

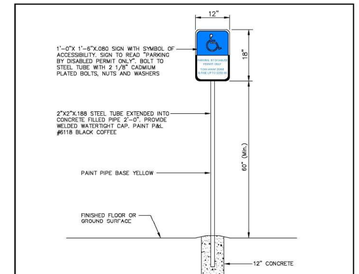

SIGN NOTE

ACCESSIBLE PARKING SPACES SHALL BE POSTED WITH A FIXED PARKING SIGN NO LESS THAN 60" MIN. TO THE BOTTOM OF THE SIGN AND WHICH BEARS THE INTERNATIONAL SYMBOL OF ACCESSIBILITY MEETING THE REQUIREMENTS OF THE STANDARDS AND THE CAPTION "PARKING BY DISABLED PERMIT ONLY." AND MUST INDICATE THE PENALTY FOR ILLEGAL USE OF THE SPACE.

ENGINEERING STANDARDS 2019			
REVISIONS BY / DATE	ENGINEERING DIVISION CITY OF POMPANO BEACH	ACCESSIBLE SPACE SIGN	
	SCALE: N.T.S.	DATE: December 2014	DWG. NO. 300-5

J:\City STANDARDS\2019 Standards Details\Misc 3 1.dwg, 11/2/2018 10:45:07 AM

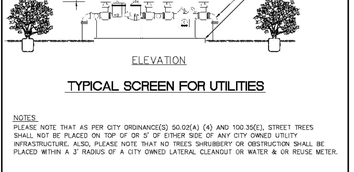

SIDEWALK DETAILS

ENGINEERING STANDARDS 2019			
REVISIONS BY / DATE	ENGINEERING DIVISION CITY OF POMPANO BEACH	SIDEWALK DETAILS	
	SCALE: N.T.S.	DATE: JUNE 2005	DWG. NO. 301-1

J:\City STANDARDS\2019 Standards Details\Misc 3 1.dwg, 11/2/2018 10:45:49 AM

TABLE OF SIDEWALK JOINTS	
TYPE	LOCATION
"A"	JOINT SHALL BE PLACED AT P.C. AND P.T. OF CURVES, JUNCTION OF EXISTING SIDEWALKS, EVERY 60' ON NEW SIDEWALKS AND WHERE SIDEWALKS ABUT CONCRETE CURBS, DRIVEWAYS AND SIMILAR STRUCTURES.
"B"	JOINT SHALL BE PLACED 5'-0" CENTER
"C"	JOINT SHALL BE PLACED AT 20' INTERVALS

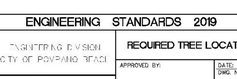

NOTE: SIDEWALK SHALL BE 4" THICK EXCEPT IN DRIVEWAYS WHERE THE THICKNESS SHALL BE 6".

SIDEWALK DETAILS

ENGINEERING STANDARDS 2019			
REVISIONS BY / DATE	ENGINEERING DIVISION CITY OF POMPANO BEACH	SIDEWALK DETAILS	
	SCALE: N.T.S.	DATE: JUNE 2005	DWG. NO. 301-2

J:\City STANDARDS\2019 Standards Details\Misc 3 1.dwg, 11/2/2018 10:46:13 AM

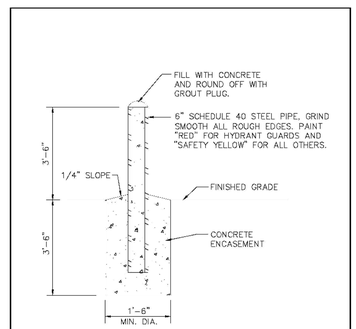

GUARD POST

ENGINEERING STANDARDS 2019			
REVISIONS BY / DATE	ENGINEERING DIVISION CITY OF POMPANO BEACH	GUARD POST	
	SCALE: N.T.S.	DATE: JUNE 1999	DWG. NO. 304-1

J:\City STANDARDS\2019 Standards Details\Misc 3 2.dwg, 12/20/2018 2:53:03 PM

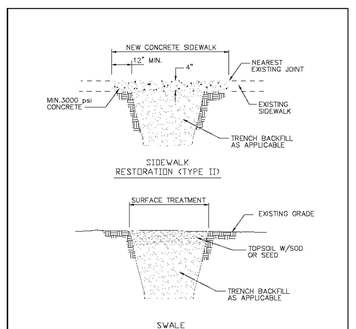

SURFACE RESTORATION

ENGINEERING STANDARDS 2019			
REVISIONS BY / DATE	ENGINEERING DIVISION CITY OF POMPANO BEACH	SURFACE RESTORATION	
S.S. 5/05/10	SCALE: N.T.S.	DATE: FEB. 1998	DWG. NO. 306-1

J:\City STANDARDS\2019 Standards Details\Misc 3 2.dwg, 11/2/2018 11:25:32 AM

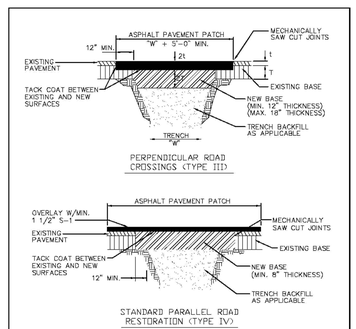

SURFACE RESTORATION

ENGINEERING STANDARDS 2019			
REVISIONS BY / DATE	ENGINEERING DIVISION CITY OF POMPANO BEACH	SURFACE RESTORATION	
	SCALE: N.T.S.	DATE: FEB. 1998	DWG. NO. 306-2

J:\City STANDARDS\2019 Standards Details\Misc 3 2.dwg, 11/2/2018 11:25:59 AM

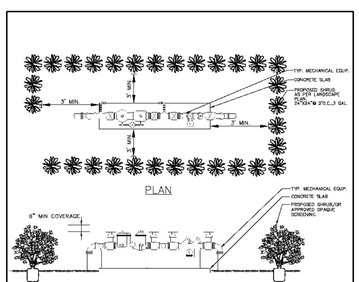

TYPICAL SCREEN FOR UTILITIES

NOTES

PLEASE NOTE THAT AS PER CITY ORDINANCE(S) 50.02(A) (4) AND 100.35(C), STREET TREES SHALL NOT BE PLACED ON TOP OF OR 3' OF EITHER SIDE OF ANY CITY OWNED UTILITY INFRASTRUCTURE. ALSO, PLEASE NOTE THAT NO TREES SHRUBBERY OR OBSTRUCTION SHALL BE PLACED WITHIN A 3' RADIUS OF A CITY OWNED LATERAL CLEANOUT OR WATER & OR REUSE METER.

ENGINEERING STANDARDS 2019			
REVISIONS BY / DATE	ENGINEERING DIVISION CITY OF POMPANO BEACH	TYPICAL SCREEN FOR UTILITIES	
TCW APRIL 2010	SCALE: N.T.S.	APPROVED BY:	DATE: APRIL 2010 DWG. NO. 315-1

J:\City STANDARDS\2019 Standards Details\Misc 3 3.dwg, 11/2/2018 11:46:34 AM

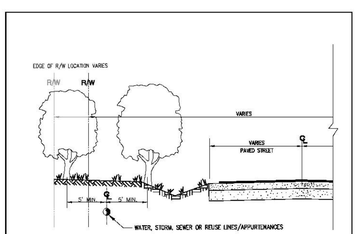

TREE LOCATIONS REQUIRED IN PUBLIC R/W ON UTILITY EASEMENTS

NOTES:

PLEASE NOTE THAT AS PER CITY ORDINANCE(S) 50.02(A) (4) AND 100.35(E), STREET TREES SHALL NOT BE PLACED ON TOP OF OR 3' OF EITHER SIDE OF ANY CITY OWNED UTILITY INFRASTRUCTURE. ALSO, PLEASE NOTE THAT NO TREES SHRUBBERY OR OBSTRUCTION SHALL BE PLACED WITHIN A 3' RADIUS OF A CITY OWNED LATERAL CLEANOUT OR WATER & OR REUSE METER.

ENGINEERING STANDARDS 2019			
REVISIONS BY / DATE	ENGINEERING DIVISION CITY OF POMPANO BEACH	REQUIRED TREE LOCATIONS	
	SCALE: N.T.S.	APPROVED BY:	DATE: 2016 DWG. NO. 316-1

J:\City STANDARDS\2019 Standards Details\Misc 3 3.dwg, 11/2/2018 11:46:53 AM

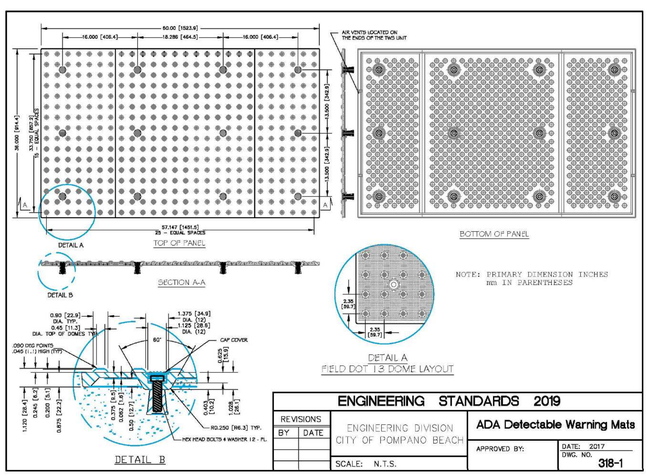

ADA Detectable Warning Mats

ENGINEERING STANDARDS 2019			
REVISIONS BY / DATE	ENGINEERING DIVISION CITY OF POMPANO BEACH	ADA Detectable Warning Mats	
	SCALE: N.T.S.	APPROVED BY:	DATE: 2017 DWG. NO. 318-1

J:\City STANDARDS\2019 Standards Details\Misc 3 3.dwg, 11/2/2018 11:47:13 AM

REVISIONS: 1. 2. 3. 4. 5. 6. 7. 8.

CLIENT:

PROJECT: **554 North Riverside Drive**
POMPANO BEACH FLORIDA

TASK: **CONSTRUCTION DETAILS**

GGB Engineering, Inc.
CIVIL AND FORENSIC ENGINEERS • LAND PLANNERS
CONSTRUCTION MANAGERS
FLORIDA REGISTRATION No. 8118
2699 Stirling Road, Suite C-202
Fort Lauderdale, Florida 33312
Phone: (954) 986-9899
Fax: (954) 986-8655

DATE: July 2021 | SCALE: N.T.S.
DESIGNED BY: G.G.B. | DRAWN BY: M.M.
PROJECT NO. 21-0
SHEET NO. C-06

Gary G Bloom — Digitally signed by Gary G Bloom
DN: cn=Gary G Bloom, o=GGB ENGINEERING, ou=A01410D000 0175AEF0DBE 0080053F4, email=, c=US
Reason: I am the author of this document
Location:
Date: 2021-08-31 13:37:14-04'00'

This document, and the ideas and designs incorporated herein, as an instrument of service is and shall remain the property of G. Bloom. The contractor shall verify and be responsible for all dimensions and conditions on the job. The architect must be notified of any variations from the dimensions and conditions shown by these plans. Written dimensions on these drawings shall have precedence over scaled dimensions. Contractors and subcontractors shall submit shop drawings to the architect for review before proceeding with fabrication. Do not scale drawings. Any unauthorized use of these drawings and sold without written permission of G. Bloom. Visual contact with these drawings shall constitute prima facie evidence of the acceptance of these restrictions. Unauthorized use of these plans and specifications, including reuse by the owner or others on extensions of this project or on any other project without written authorization or adaptation by G. Bloom will be at the user's sole risk and without liability or legal exposure to G. Bloom and user shall indemnify and hold harmless G. Bloom from all claims, damages, losses and expenses including attorney's fees arising out of or resulting therefrom. Reuse or modification of these plans and specifications by any unauthorized party without written authorization by G. Bloom shall entitle G. Bloom to compensation for any and all damages. Submission or distribution of these plans to meet official regulatory requirements or for other purposes in connection with this project is not to be construed as publication in derogation of G. Bloom's reserved rights. Do not use these plans if you do not agree to the terms and conditions stated herein. 