DRC
PZ22-12000051
05/15/2024

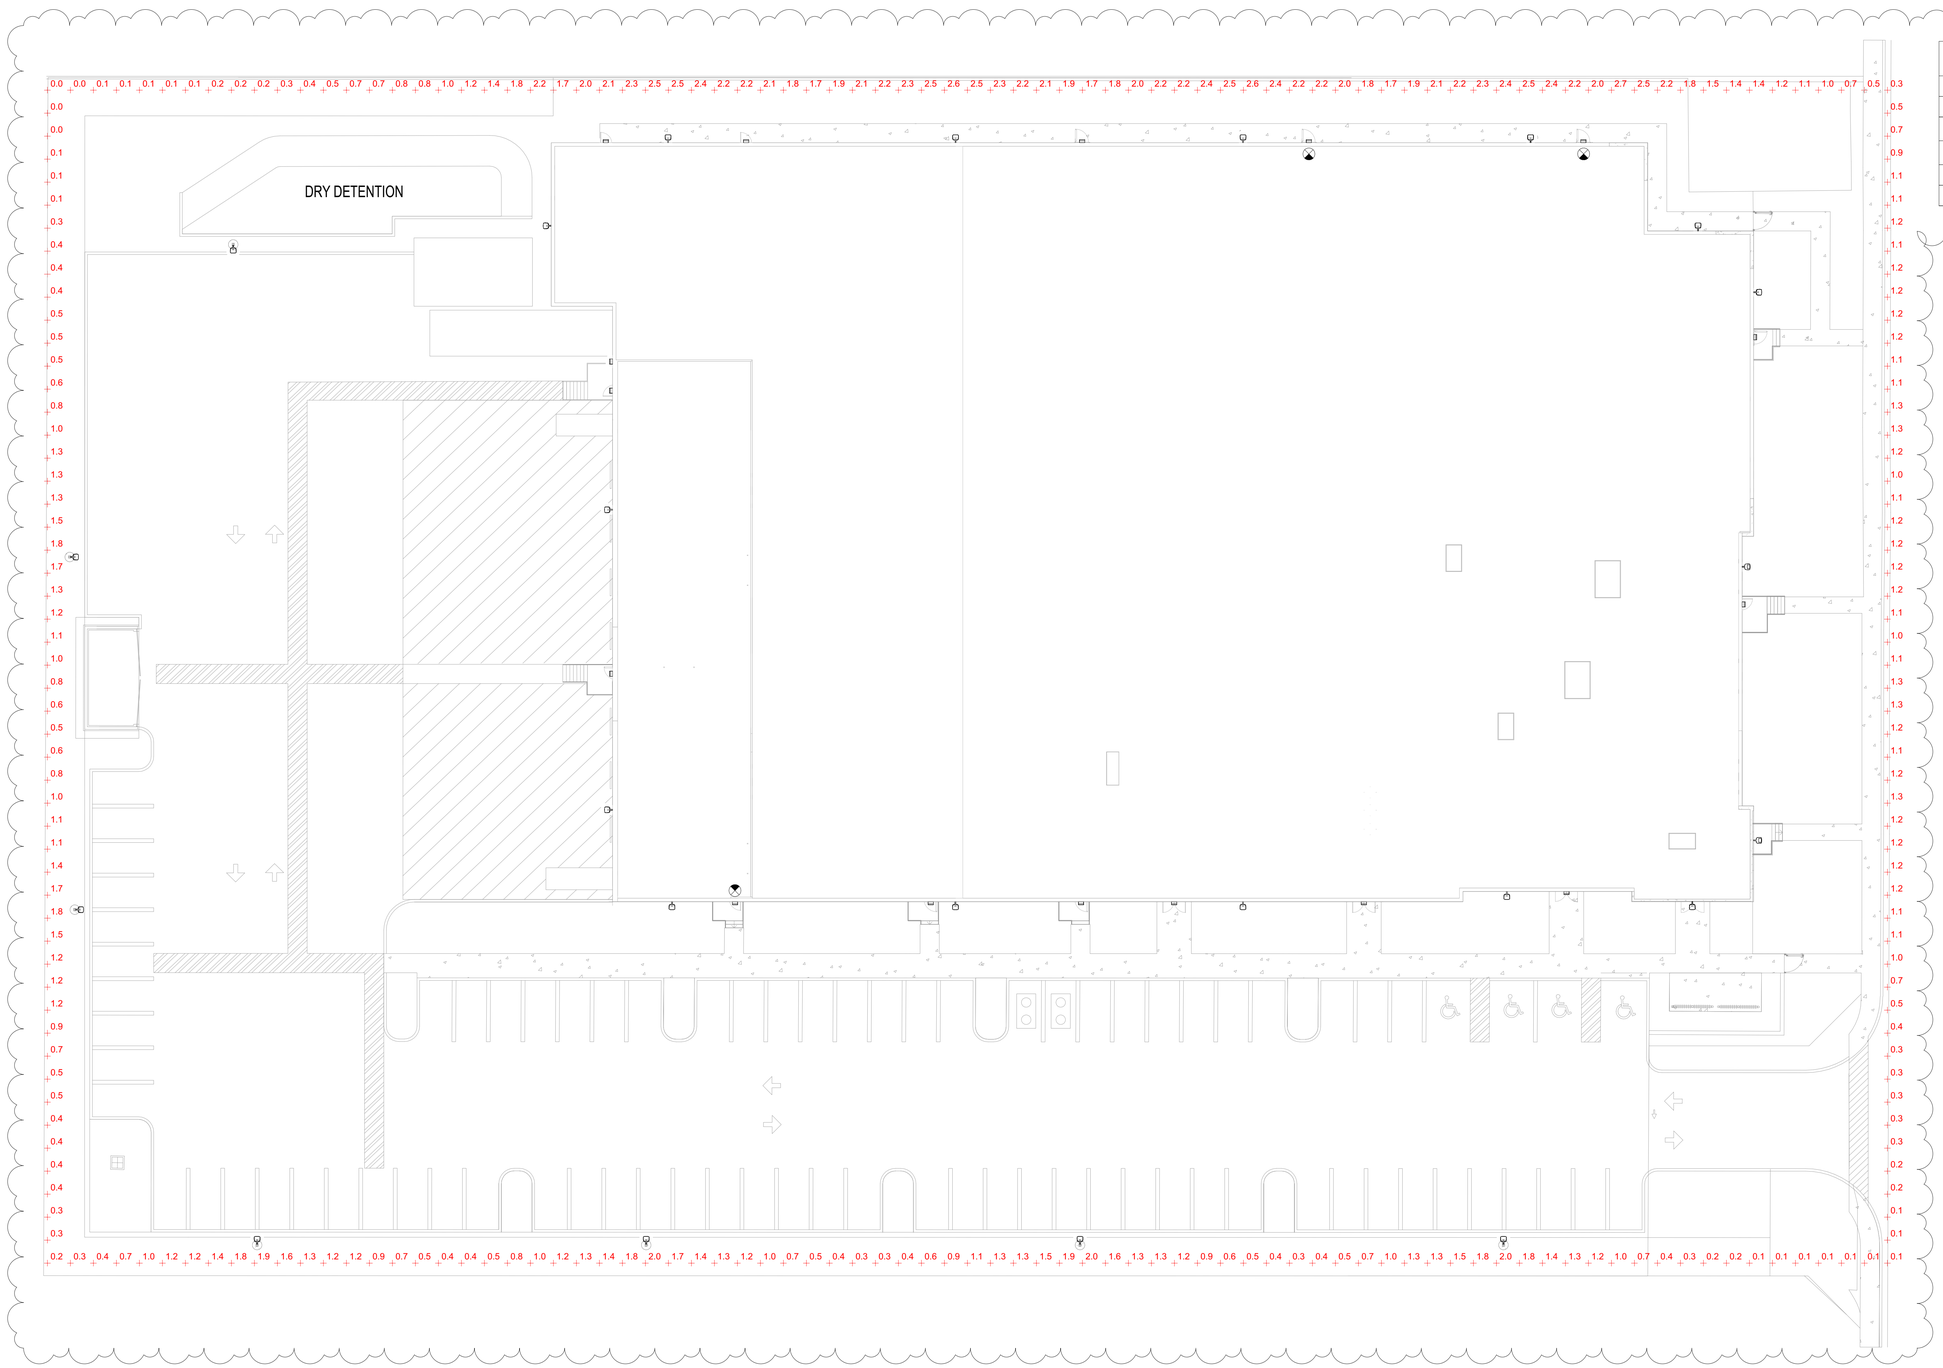

PHOTOMETRIC CACLULATIONS

DESCRIPTION	CALCULATION
AVERAGE	1.1 fc
MAXIMUM	2.7 fc
MINIMUM	0.0 fc
MAX / MIN	N / A
AVERAGE / MIN	N / A

1 SITE BOUNDARY (@ 5FT AFG)
1/16" = 1'-0"

TRUE NORTH

PLAN NORTH

A·M·KING
1610 East Morehead
Suite 200
Charlotte, NC 28207
704 365 3160 telephone
704 365 3101 facsimile
www.amkinggroup.com

JOHN KOURY, ARCHITECT
704.596.0013 jdk@flyboxer.com

STATE OF FLORIDA
JOHN N. KOURY
AR101378
REGISTERED ARCHITECT

04.15.2024

Cheney Brothers C-B-I

PROJECT PHASE:SITE DEVELOPMENT

ISSUED: 02.28.2024

REVISIONS & BULLETINS:

NO.	DATE	DESCRIPTION
1	04.15.2024	REVISION 1 - DRC COMMENTS

CHENEY BROTHERS - POMPANO BEACH

2001 N. Andrews Avenue, Pompano Beach, FL

SITE PHOTOMETRICS

E-3c

© Copyright 2023 John N. Koury, Architect all rights reserved JOHN KOURY ARCHITECT P.L.L.C. 245 HOGSED RD., BREVARD, NC 28712