DRC
PZ25-12000051
07/15/2026

DATE: 10.27.2025
JOB NO.: 112793
DRAWN: STAFF
CHECKED: CM
PROJECT #25-720

CORTLAND MORGAN ARCHITECT
711 N. FIELDER RD.
ARLINGTON, TX 76012
PH: (817) 635-5696
FAX: (817) 635-5699

KENDALE

FEDEX
RENOVATION FOR NETWORK 2.0
2600 Northwest 19th Street
Pompano Beach, FL, 33069

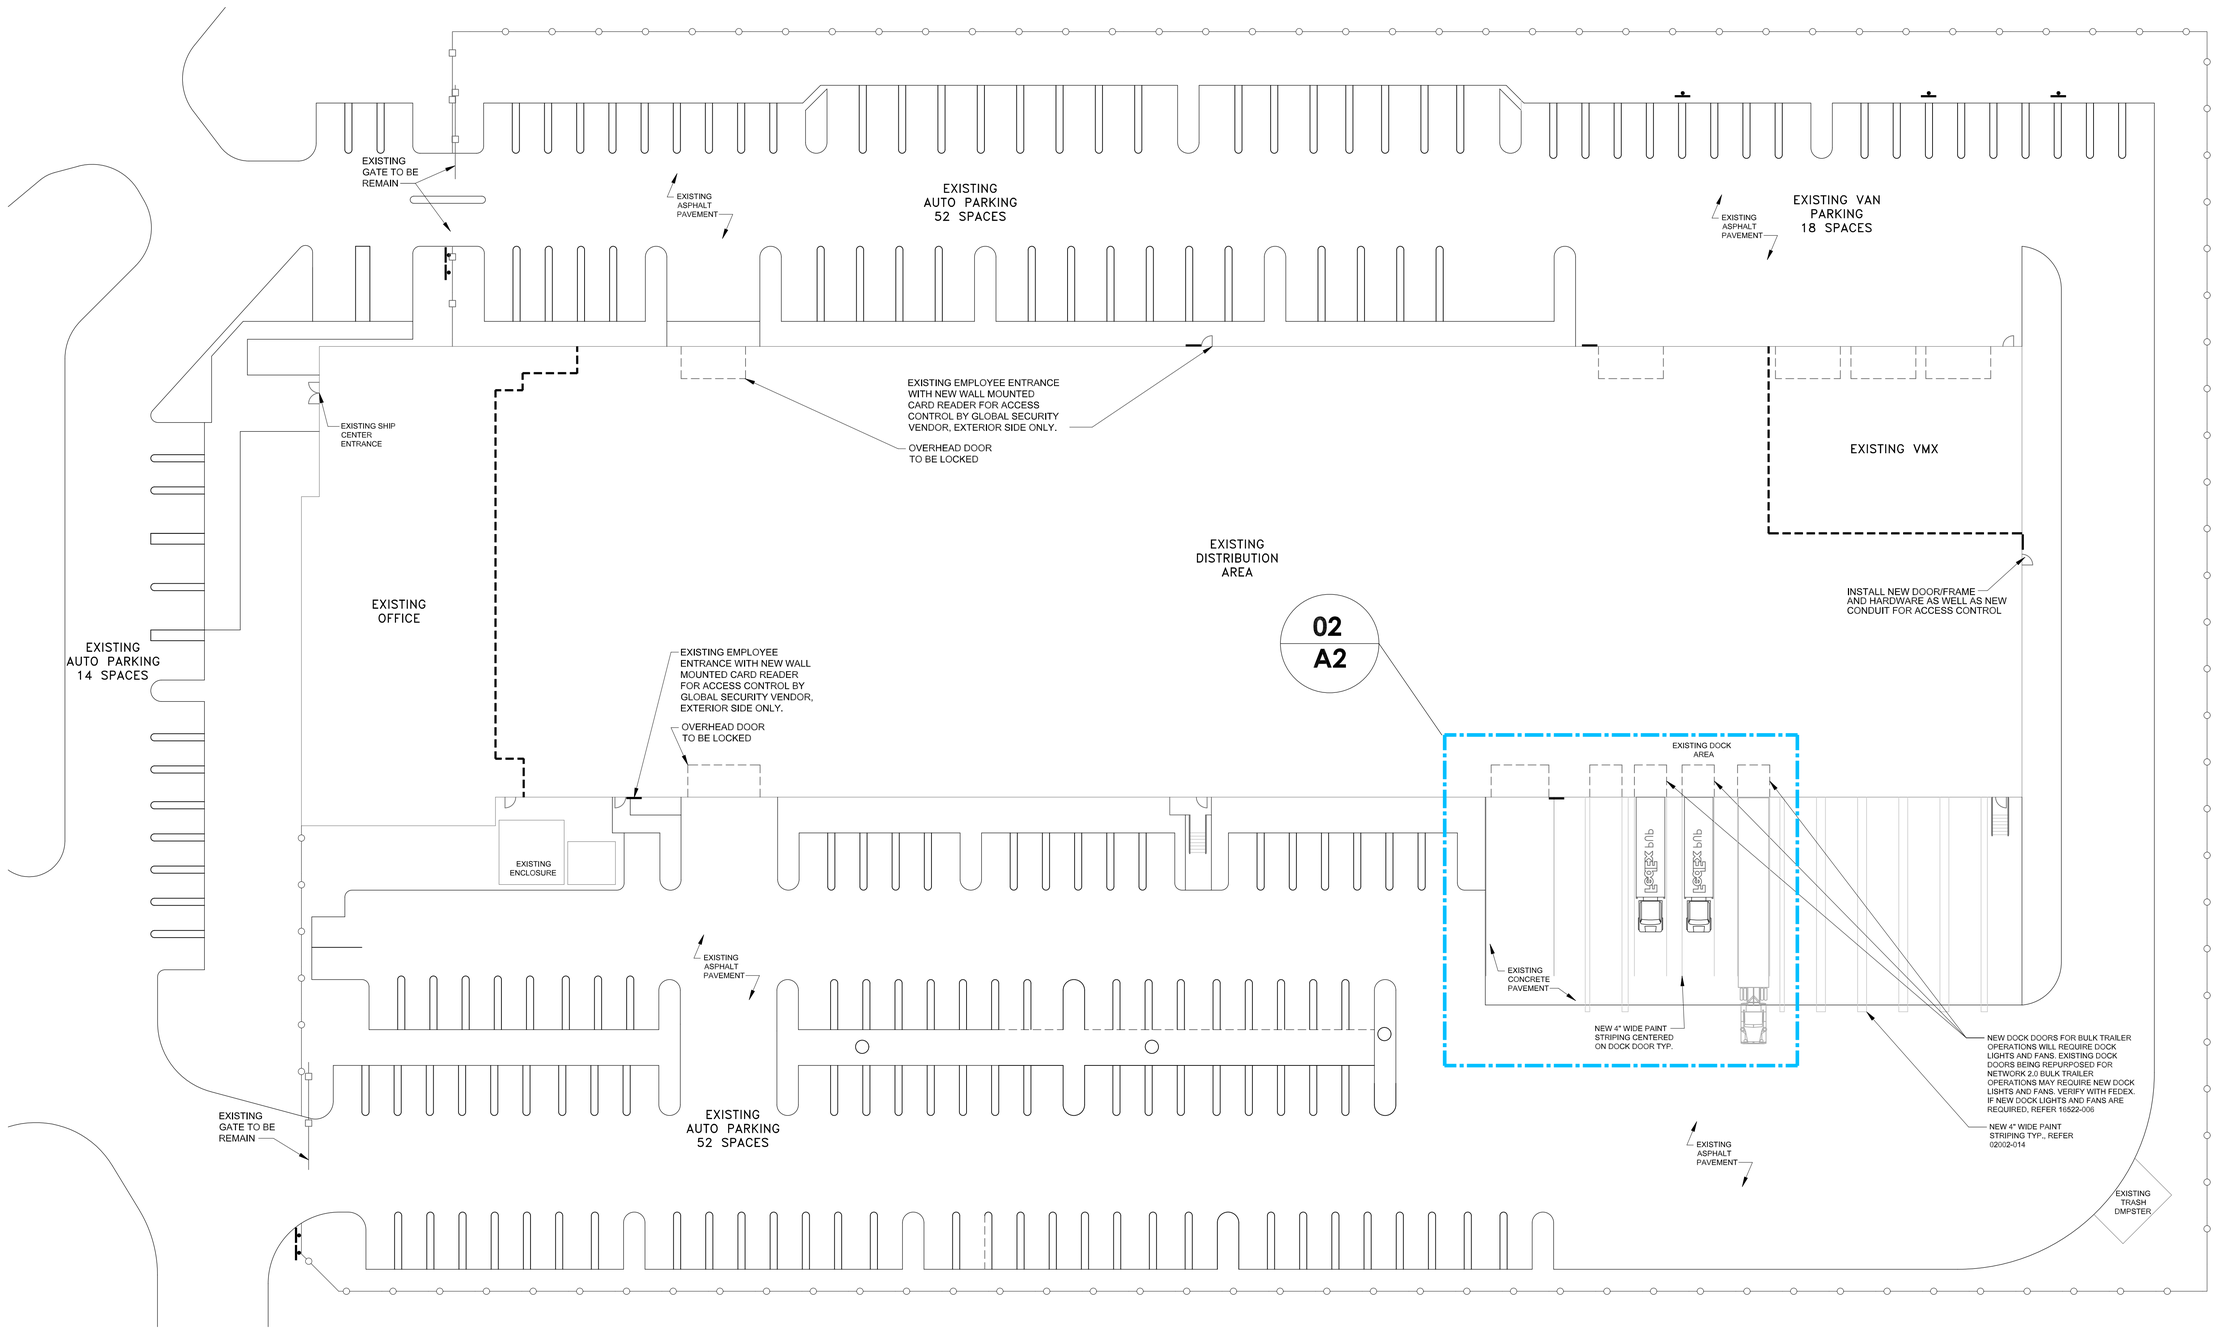

NORTH

01 SITE PLAN
SCALE: 1"=20'

REVISIONS

STATE OF FLORIDA
CORTLAND MORGAN
AR-0015586
REGISTERED ARCHITECT
10-28-25

CORTLAND MORGAN
FLORIDA REG. AR-0015586

SHEET NAME
SITE PLAN

SHEET NUMBER
A0.1