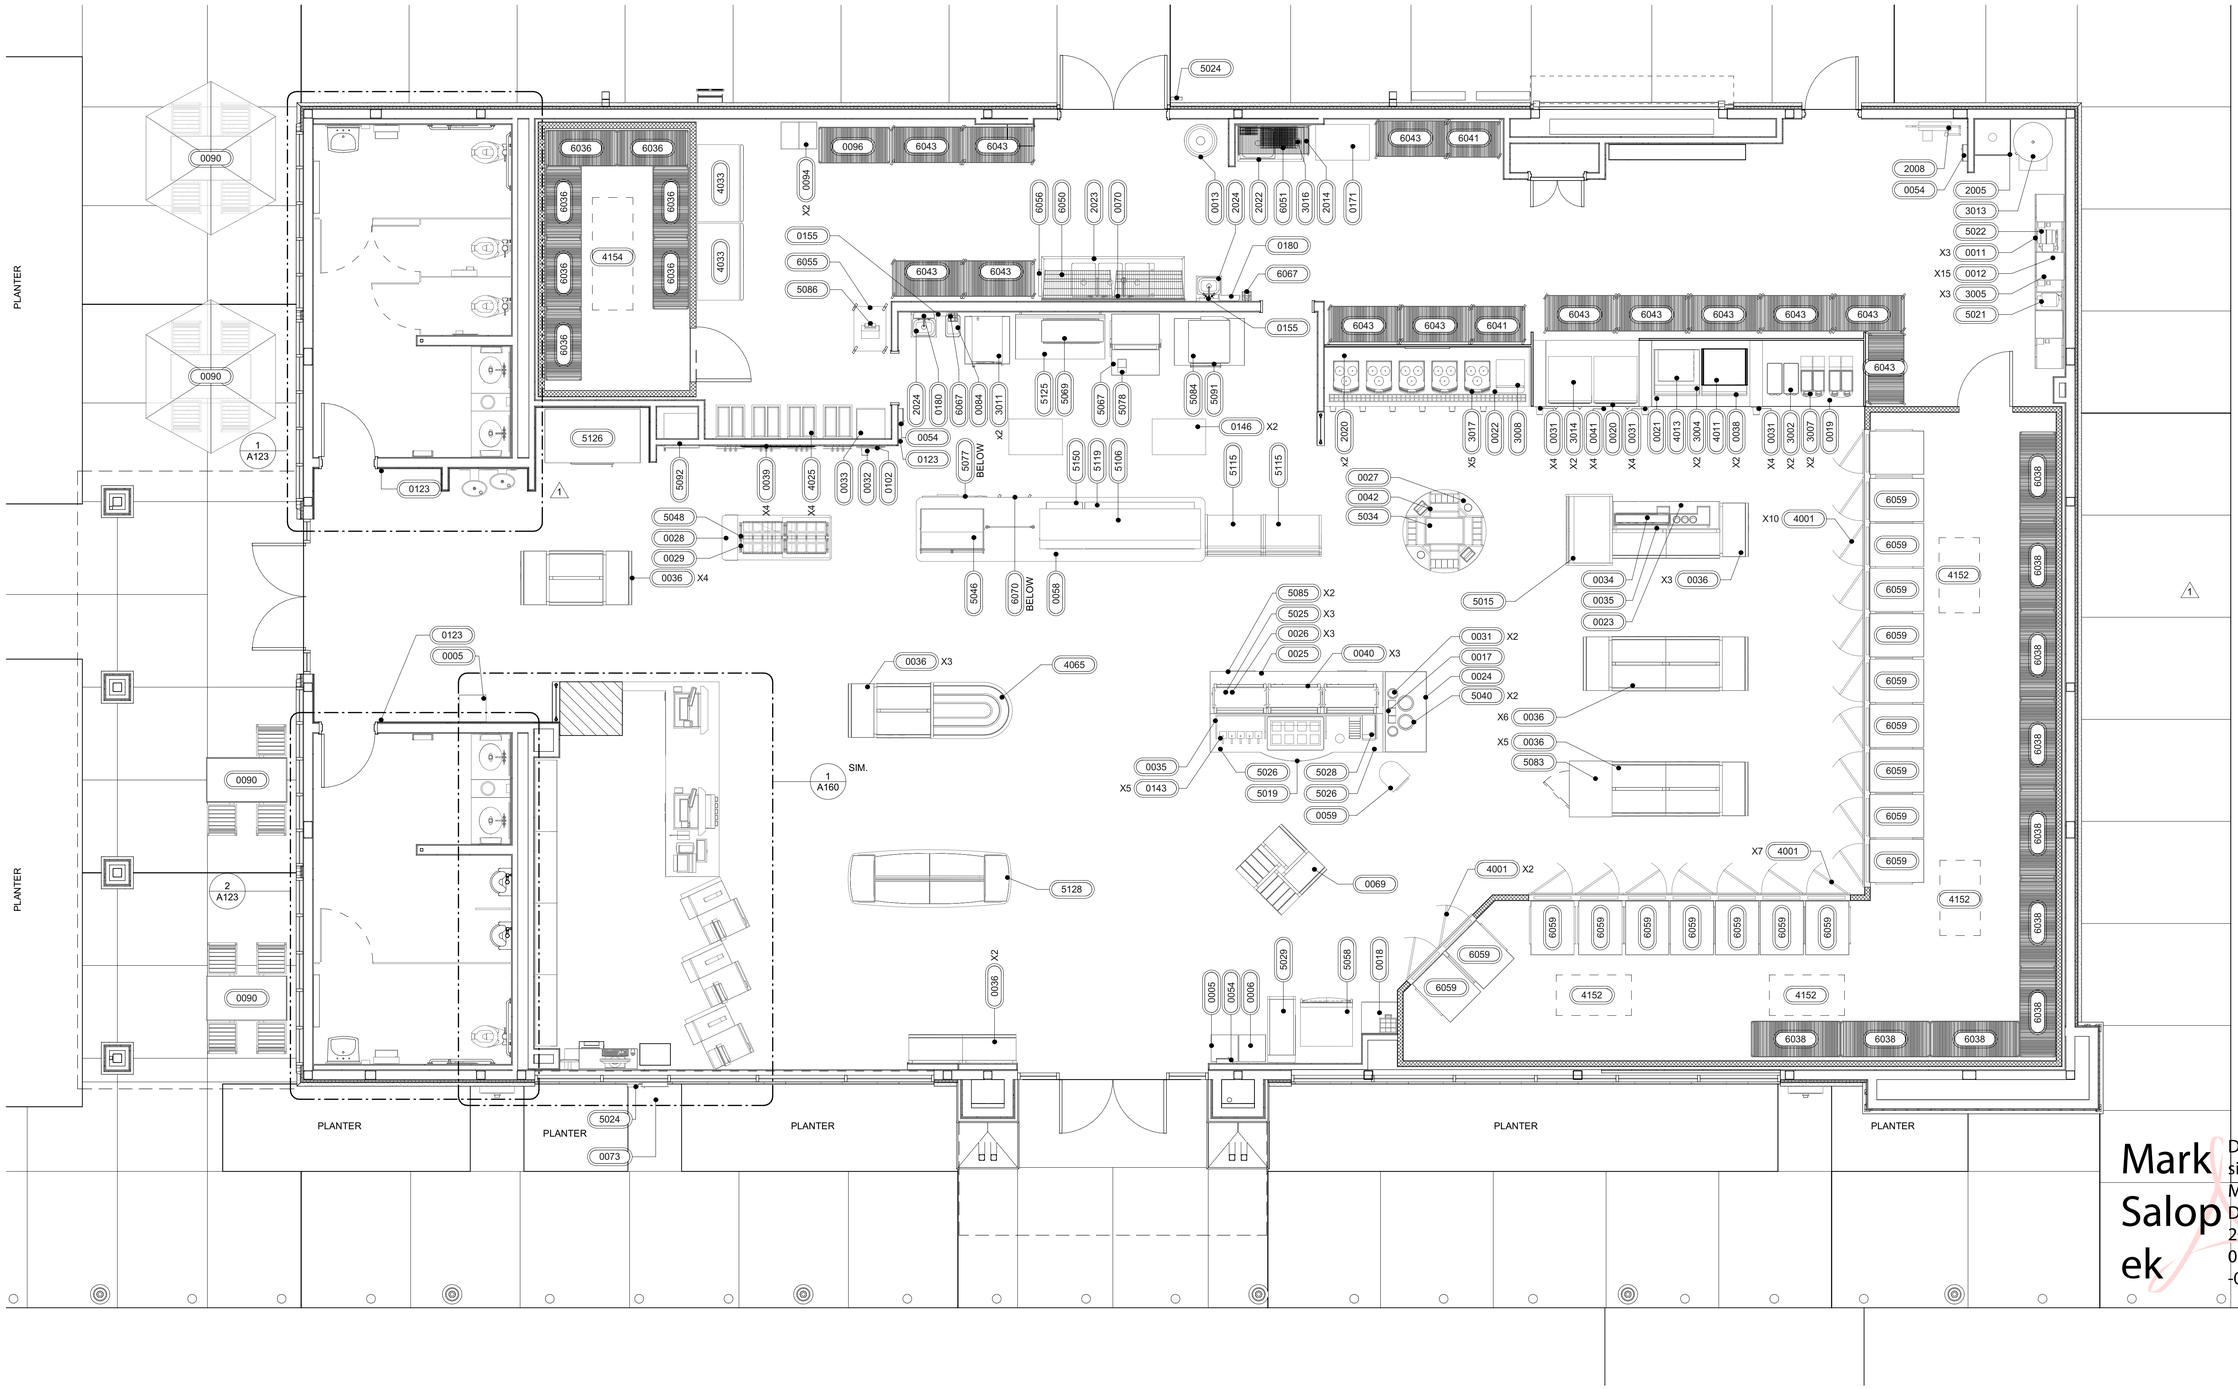

1 FLOOR FIXTURE AND EQUIPMENT PLAN
1/4" = 1'-0"

RaceTrac.
COPYRIGHT NOTICE
THESE PLANS ARE SUBJECT TO FEDERAL COPYRIGHT LAWS: ANY USE OF SAME WITHOUT THE EXPRESSED WRITTEN PERMISSION OF RACETRAC PETROLEUM, INC. IS PROHIBITED. 2016 RACETRAC PETROLEUM INC.

DESIGN PROFESSIONALS

Mark S. Salopek, LLC

3638 WEST GALLOWAY DR
RICHFIELD, OH 44286

ISSUE/REVISION RECORD

DATE	DESCRIPTION
03/05/21	PERMIT SET
04/23/21	REV1-AHJ COMMENTS
06/16/21	REV2-AHJ COMMENTS
12/15/21	REV3-AHJ COMMENTS

RaceTrac.
RACETRAC PETROLEUM, INC.
200 GALLERIA PARKWAY SOUTHEAST
SUITE 900
ATLANTA, GEORGIA 30339
(770) 431-7600

PROJECT NAME

SAMPLE & 27TH

POMPANO BEACH
FL 33069
2900 W. SAMPLE ROAD

RACETRAC STORE NUMBER

#1360

PROTOTYPE SERIES 5.5K 2.0

2020 LH MO 0305

PLAN MODIFICATION NOTICE

SPB NO. 0305 **DATE** 11/30/20

STANDARD PLAN BULLETINS (SPB) MODIFY THE PROTOTYPE SERIES SET NOTED ABOVE. THE LISTED SPB REPRESENTS THE LATEST MODIFICATION INCORPORATED TO THIS PROTOTYPE SERIES SET AT ORIGINAL RELEASE. THE ISSUE/ REVISION RECORD COLUMN ABOVE LISTS ANY REVISIONS OR SPB INCORPORATED IN THIS SET AFTER THE ORIGINAL RELEASE. CONTACT RACETRAC ENGINEERING AND CONSTRUCTION FOR ANY SUBSEQUENT BULLETINS NOT INCORPORATED HEREIN.

PROFESSIONAL SEAL

Mark Salopek
Digitally signed by Mark Salopek
Date: 2022.06.20 09:57:51 -04'00'

STATE OF FLORIDA
MARK S. SALOPEK
REGISTERED ARCHITECT
AR91472

PROJECT NUMBER 06/20/22
2019157.21

SHEET TITLE

FLOOR FIXTURE AND EQUIPMENT PLAN

SHEET NUMBER

A140

"This file was signed electronically by M. Salopek on the date and/or time stamp shown using a digital signature. Printed copies of this are not considered signed and sealed and the signature must be verified on any electronic copy."

DRC
P22-1200027
8/17/2022