Statistics

Description	Symbol	Avg	Max	Min	Max/Min	Avg/Min
PARCEL 1	+	2.0 fc	29.0 fc	0.2 fc	145.0:1	10.0:1
PARCEL 1 CANOPY	+	3.8 fc	24.0 fc	0.7 fc	34.3:1	5.4:1
PARCEL 1 ENTRY	+	47.0 fc	57.6 fc	29.5 fc	2.0:1	1.6:1
PARCEL 2	+	2.5 fc	29.9 fc	0.2 fc	149.5:1	12.5:1
PARCEL 2 CANOPY E.	+	2.4 fc	4.1 fc	0.6 fc	6.8:1	4.0:1
PARCEL 2 CANOPY W.	+	2.3 fc	4.2 fc	1.0 fc	4.2:1	2.3:1
PARCEL 2 ENTRY	+	47.6 fc	59.9 fc	26.4 fc	2.3:1	1.8:1
PARCEL 3	+	2.2 fc	5.3 fc	0.6 fc	8.8:1	3.7:1
PARCEL 3 CANOPY	+	2.1 fc	3.9 fc	0.4 fc	9.8:1	5.3:1
SE 2ND ST	+	1.7 fc	3.2 fc	0.9 fc	3.6:1	1.9:1
SE 3RD ST	+	1.4 fc	2.3 fc	0.9 fc	2.6:1	1.6:1
SE 17TH AVE	+	1.4 fc	2.3 fc	0.8 fc	2.9:1	1.8:1
SE 18TH AVE	+	1.6 fc	10.7 fc	0.4 fc	26.8:1	4.0:1
SE 18TH AVE EAST	+	1.6 fc	2.1 fc	1.0 fc	2.1:1	1.6:1
SE 19TH AVE	+	1.6 fc	2.2 fc	1.3 fc	1.7:1	1.2:1
E ATLANTIC BLVD	+	1.2 fc	1.7 fc	0.2 fc	8.5:1	6.0:1

Schedule

Symbol	Label	Image	QTY	Manufacturer	Catalog	Description	Number Lamps	Lamp Output	LLF	Input Power	Polar Plot
	S-1		31	XTRALIGHT MANUFACTURING	VNTS-10000L-40K-DIM-3M	SMALL VIENTO ROADWAY AREA LED LIGHT FIXTURE WITH (1) LED MODULE, TYPE 3M 90 DEGREE OPTIC, AND (1) ELECTRONIC DRIVER IN A BRONZE HOUSING.	1	11301	0.9	75.8	Max: 6902cd
	P-1		12	XTRALIGHT MANUFACTURING	VNTS-5000L-40K-DIM-3M	SMALL VIENTO ROADWAY AREA LED LIGHT FIXTURE WITH (1) LED MODULE, TYPE 3M OPTIC, AND (1) ELECTRONIC DRIVER IN A BRONZE HOUSING.	1	5322	0.9	35.7	Max: 3259cd
	P-2		13	XTRALIGHT MANUFACTURING	VNTS-5000L-40K-DIM-3M	SMALL VIENTO ROADWAY AREA LED LIGHT FIXTURE WITH (1) LED MODULE, TYPE 3M OPTIC, AND (1) ELECTRONIC DRIVER IN A BRONZE HOUSING.	1	5322	0.9	71.4	Max: 3259cd
	C-1		52	Holophane	PPSQL2 HP80 40K/50K XX PY TSE	Holophane ParkPak Square LED, LED Performance Package HP80, 96W, 4000K/5000K CCT, Voltage, Polycarbonate Lens, Type V, Entryway	1	9580	0.9	96	Max: 3927cd
	C-2		27	Holophane	PPSQL2 HP10 40K/50K XX PY TSE	Holophane ParkPak Square LED, LED Performance Package HP10, 25W, 4000K/5000K CCT, Voltage, Polycarbonate Lens, Type V, Entryway	1	2826	0.9	25	Max: 1250cd

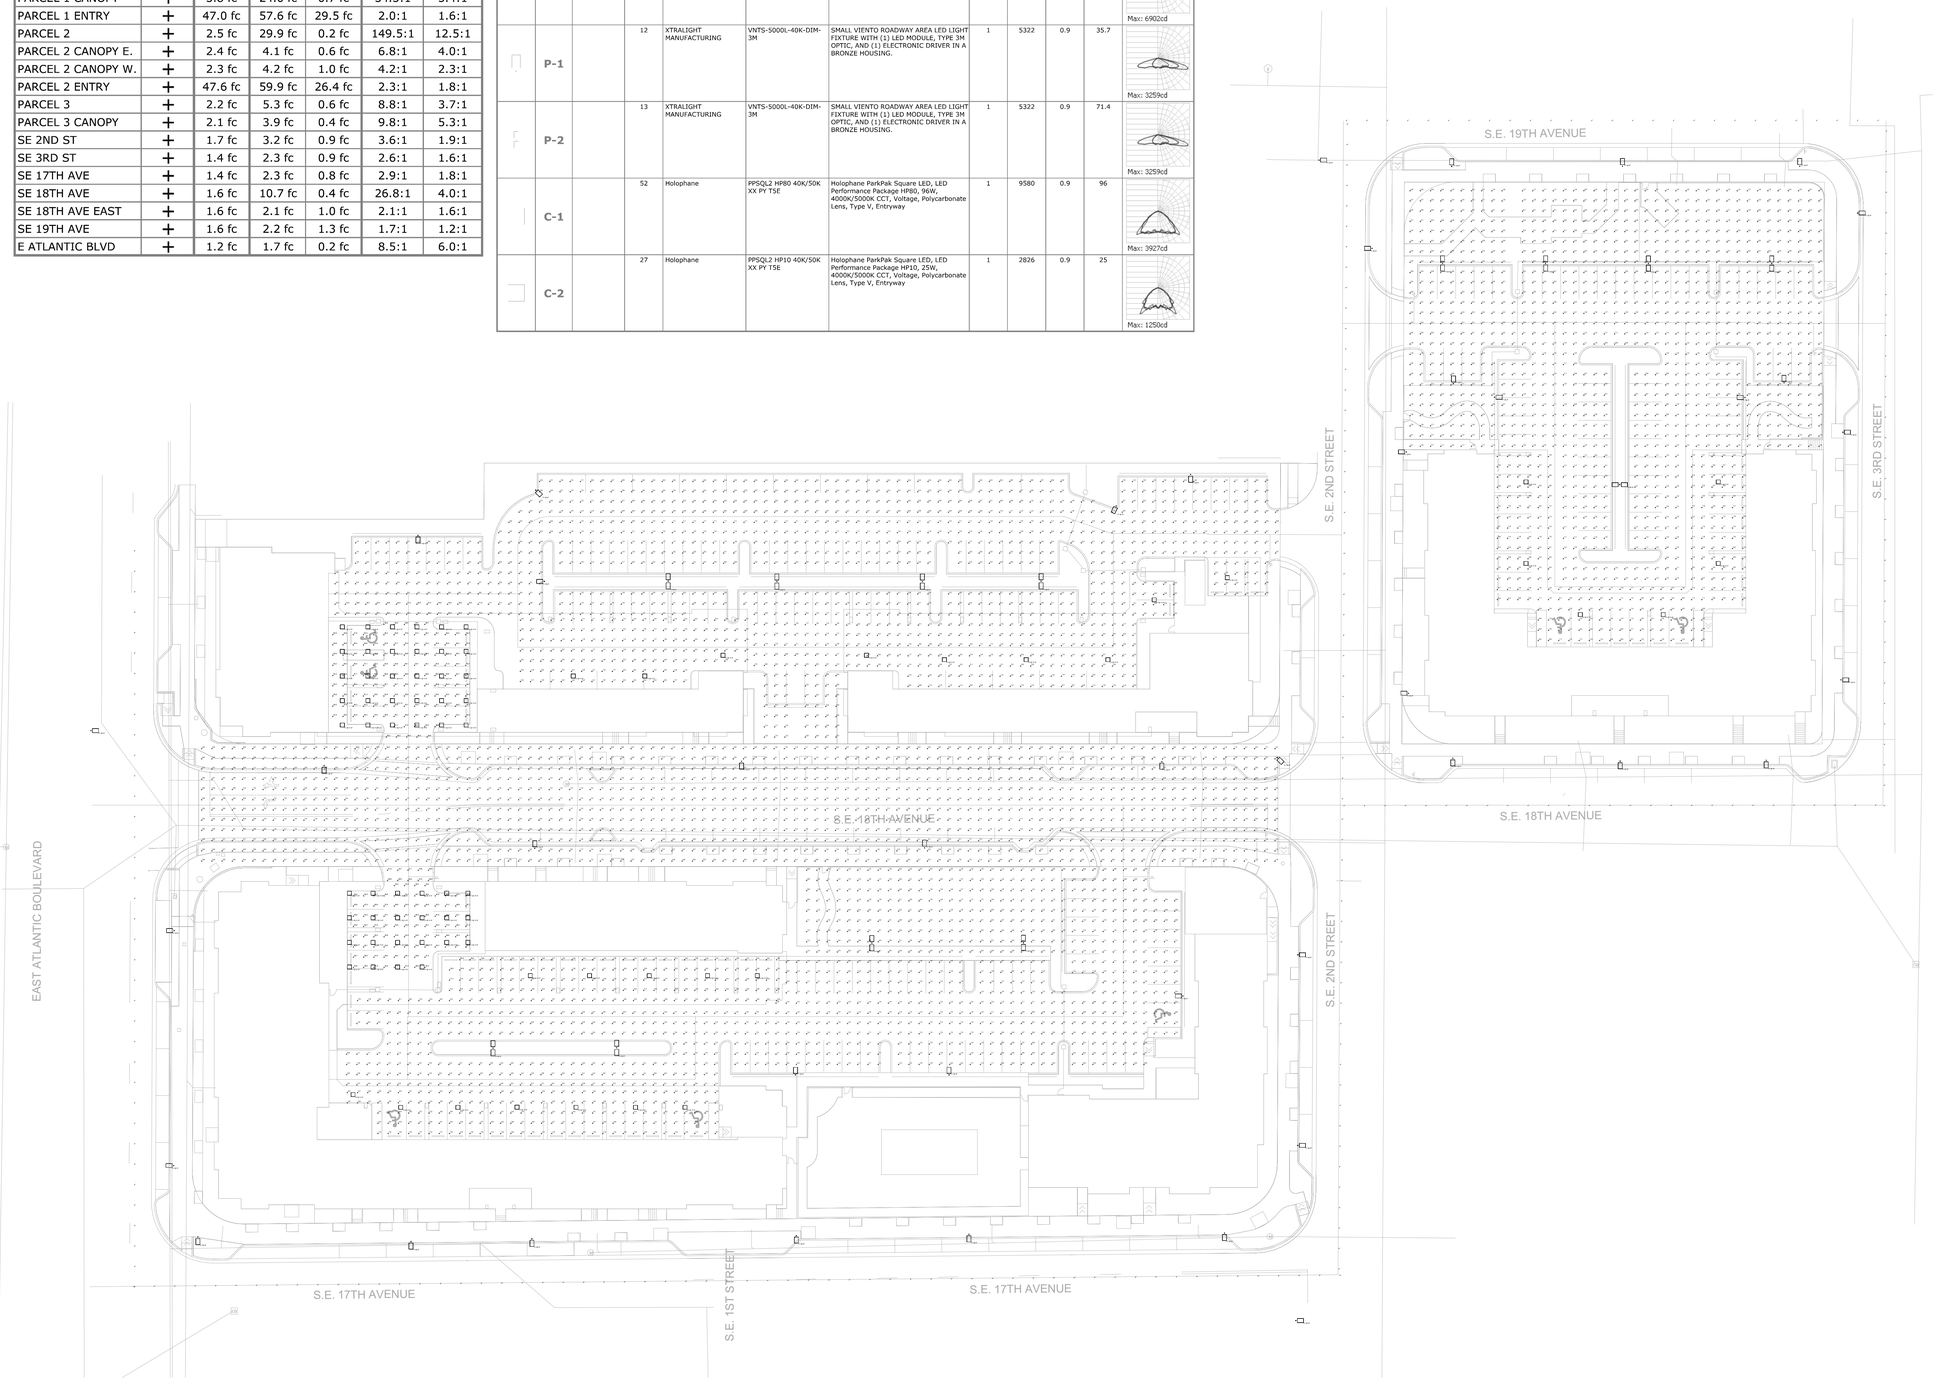

1 ELECTRICAL SITE PHOTOMETRIC PLAN

Scale: 1" = 30'-0"

DRC
PZ24-12000011
07/17/2024

DYNAMIK DESIGN

5901 PEACHTREE DUNWOODY RD.
BUILDING C, SUITE 250
ATLANTA, GA 30328
TELEPHONE: 678-506-8830
DYNAMIKDESIGN.COM

Jordan & Skala Engineers
4300 West Cypress St. • Suite 710
Tampa, FL 33607
p. 813.217.5970

Project Number:24060385
Drawn By:Author
Checked By:Checker

JIMMY NGUYEN LICENSE No. 91973 FLORIDA PROFESSIONAL ENGINEER
Jimmy Nguyen
2024.06.10 16:06:37 -04'00'

SEAL:

1736 E ATLANTIC BLVD
POMPANO BEACH, FL 33060

220 MAIN ST
GAINESVILLE, FL 32601

PROJECT NUMBER: CLR2023-03

ATLANTIC ONE

CLIENT: THE COLLIER COMPANIES

△	DRAWING RELEASE	DATE
	DRC	6/11/2024

TITLE:

SITE PLAN PHOTOMETRIC-ELECTRICAL

SHEET NUMBER:

E1.01

© COPYRIGHT 2024 DYNAMIK DESIGN