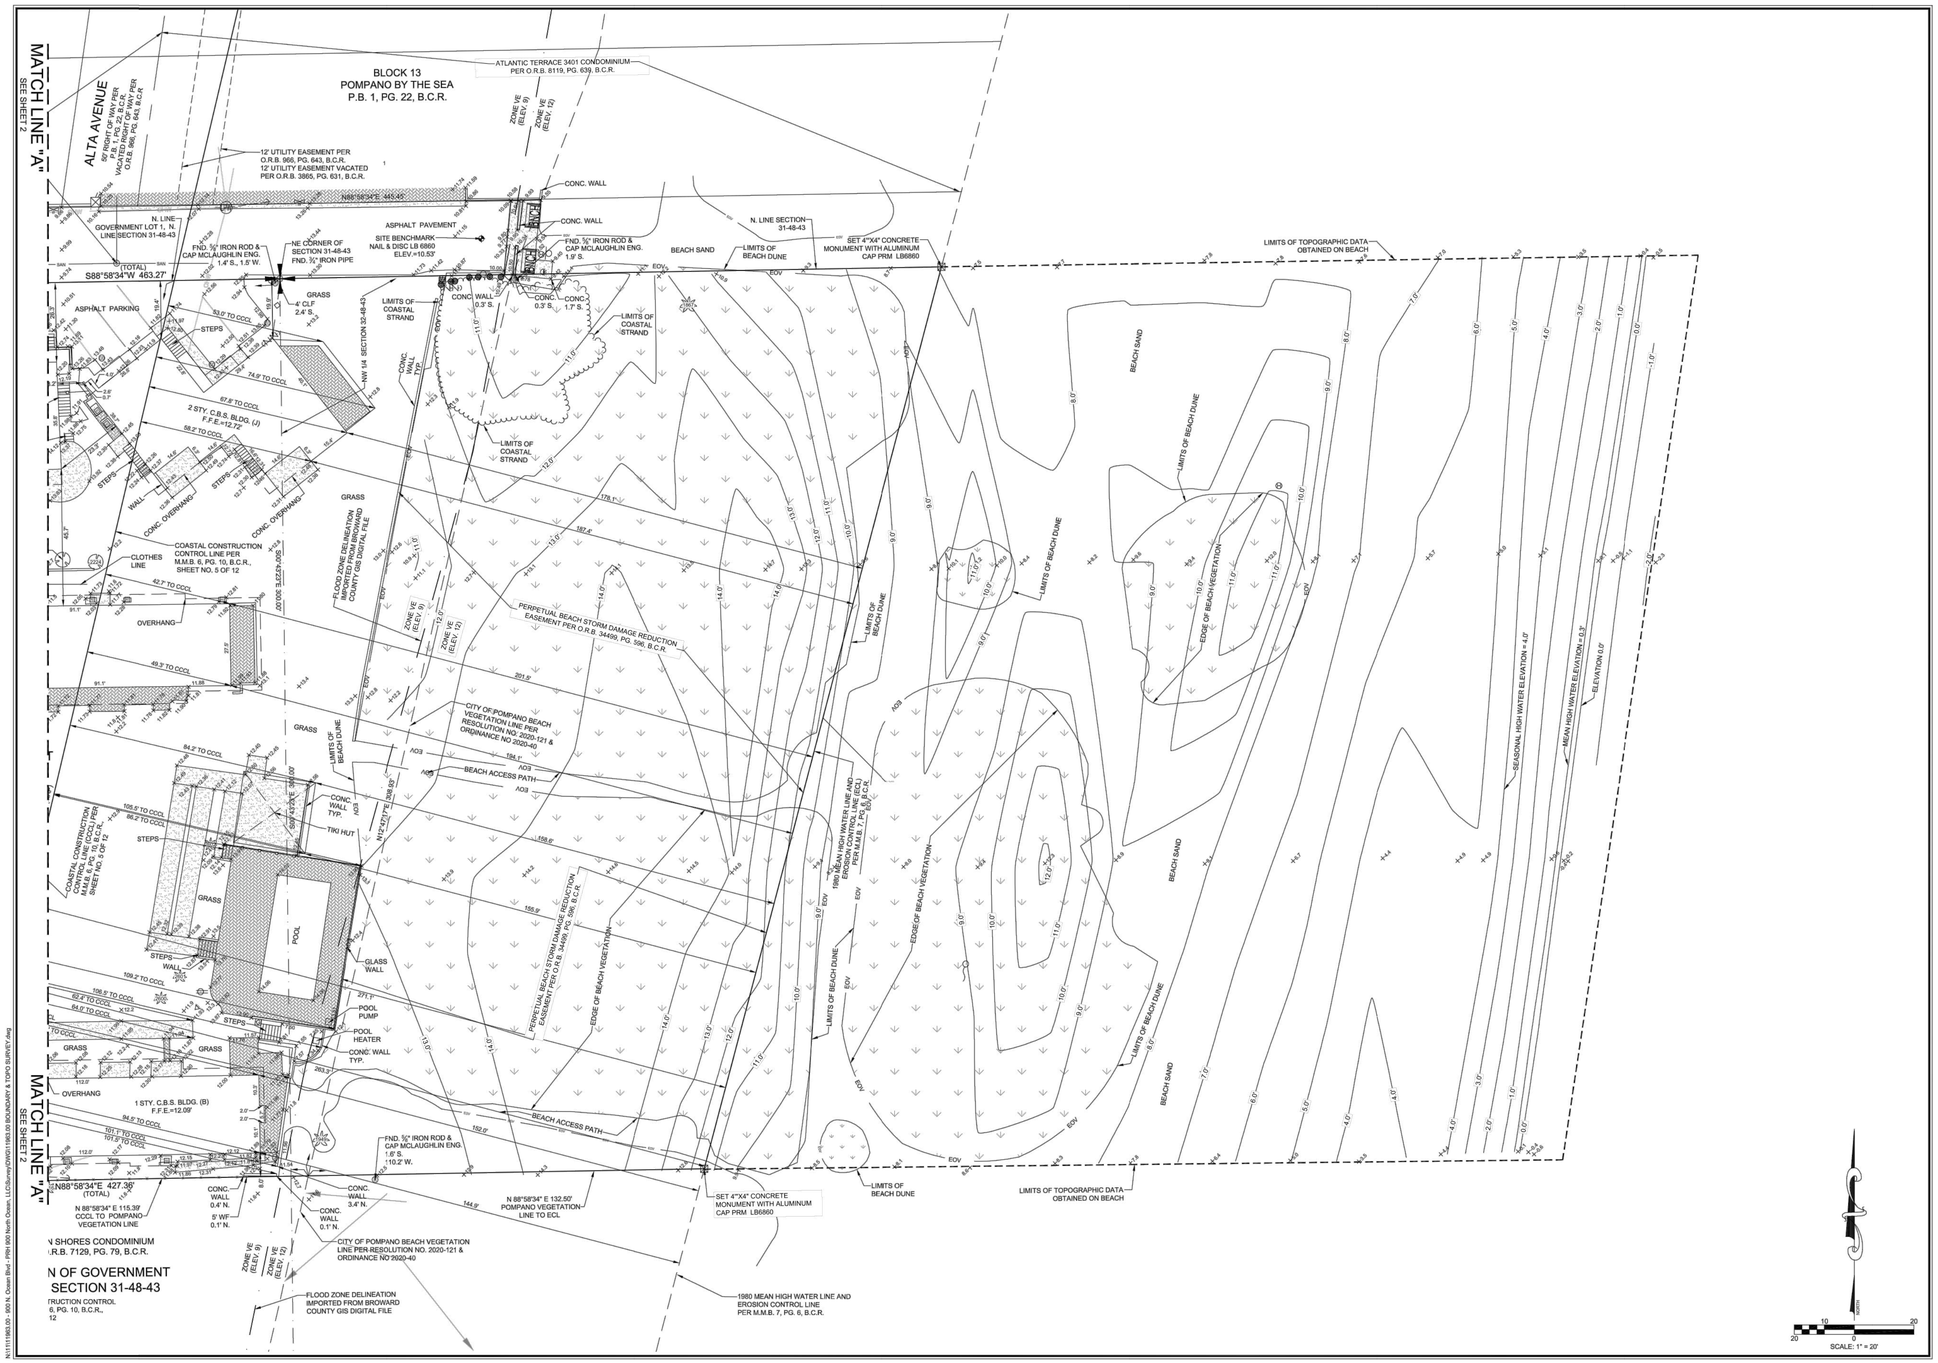

DATE	REVISION	BY

DATE	01/18/21
SCALE	1"=20'
FIELD BOOK	948
DRAWN BY	DDB
CHECKED BY	MMM

KEITH
301 EAST ATLANTIC BOULEVARD
POMPANO BEACH, FLORIDA 33060-6643
(954) 788-3400 LB NO. 6860
EMAIL: mail@KEITHteam.com

BOUNDARY & TOPOGRAPHIC SURVEY
900 N. OCEAN BOULEVARD

LOT 1, BLOCK 1, ATLANTIC VIEW NO. 2, PLAT BOOK 27, PAGE 21, B.C.R.
A PORTION OF THE NORTH 300 FEET OF GOVERNMENT LOT 1, SECTION 31-48-43
CITY OF POMPANO BEACH, BROWARD COUNTY, FLORIDA

SHEET 3 OF 4
PROJECT NUMBER
11963.00

I:\SHEET 3\ Jan 21, 2021 1:21pm

900 N OCEAN

POMPANO BEACH, FLORIDA

OWNER:

PRH 900 NORTH OCEAN, LLC

ARQUITECTONICA
2900 Oak Avenue
Miami, Florida 33133
Tel: (305) 372-1812
www.arquitectonica.com

KEITH
301 E Altantic Blvd.
Pompano Beach, Florida 33060
Tel: (954) 788-3400
www.keithteam.com

STRUCTURAL ENGINEER:
TBD.

MEP ENGINEER:
TBD.

ARCGEO
2900 Oak Avenue
Miami, Florida 33133
Tel: (305) 372-1812
www.arquitectonica.com

SEAL/SIGNATURE/DATE:

Sherri Gutierrez

Digitally signed by Sherri Gutierrez
DN: CN=Sherri Gutierrez, OU=A81410C000001769165004D00009273, O=Arquitectonica International Corporation, C=US
Date: 2021.04.28 12:32:15-04'00'

DRC SUBMITTAL

28 APRIL, 2021

ISSUE #	DESCRIPTION	DATE
01	DRC	03/04/2021
02	DRC	03/18/2021

PROJECT NUMBER:

ALL DESIGNS INDICATED IN THESE DRAWINGS ARE THE PROPERTY OF ARQUITECTONICA INTERNATIONAL CORP. ALL COPYRIGHTS RESERVED 2021. NO COPIES, TRANSMISSIONS, REPRODUCTIONS OR ELECTRONIC MANIPULATION OF ANY PORTION OF THESE DRAWINGS IN WHOLE OR IN PART ARE TO BE MADE WITHOUT THE EXPRESS WRITTEN PERMISSION OF ARQUITECTONICA INTERNATIONAL CORP

DRAWING NAME:

SURVEY

008 3-3

©2021 ARQUITECTONICA INTERNATIONAL, Inc

N
0 5 10 20
SCALE: 1" = 20'-0"

P&Z
PZ21-0041 & PZ21-0046
8/25/2021

A:\11111963.00 - 900 N. Ocean Blvd - PRH 900 North Ocean, LLC\Survey\DWG\11963.00 BOUNDARY & TOPO SURVEY.dwg