DRC

PZ25-12000004
11/19/2025

AR 0008428

MANUEL TAPIA-RUANO R.A.
Tapia-Ruano Architect Inc.
1753 SW 29rd TERRACE Miami, Florida. 33145 (786) 457-6115

STATE OF FLORIDA REGISTERED ARCHITECT AR0008428

Proposed Mausoleum Building At
Forest Lawn Memorial Gardens
200 WEST COPANS ROAD POMPANO BEACH FLORIDA

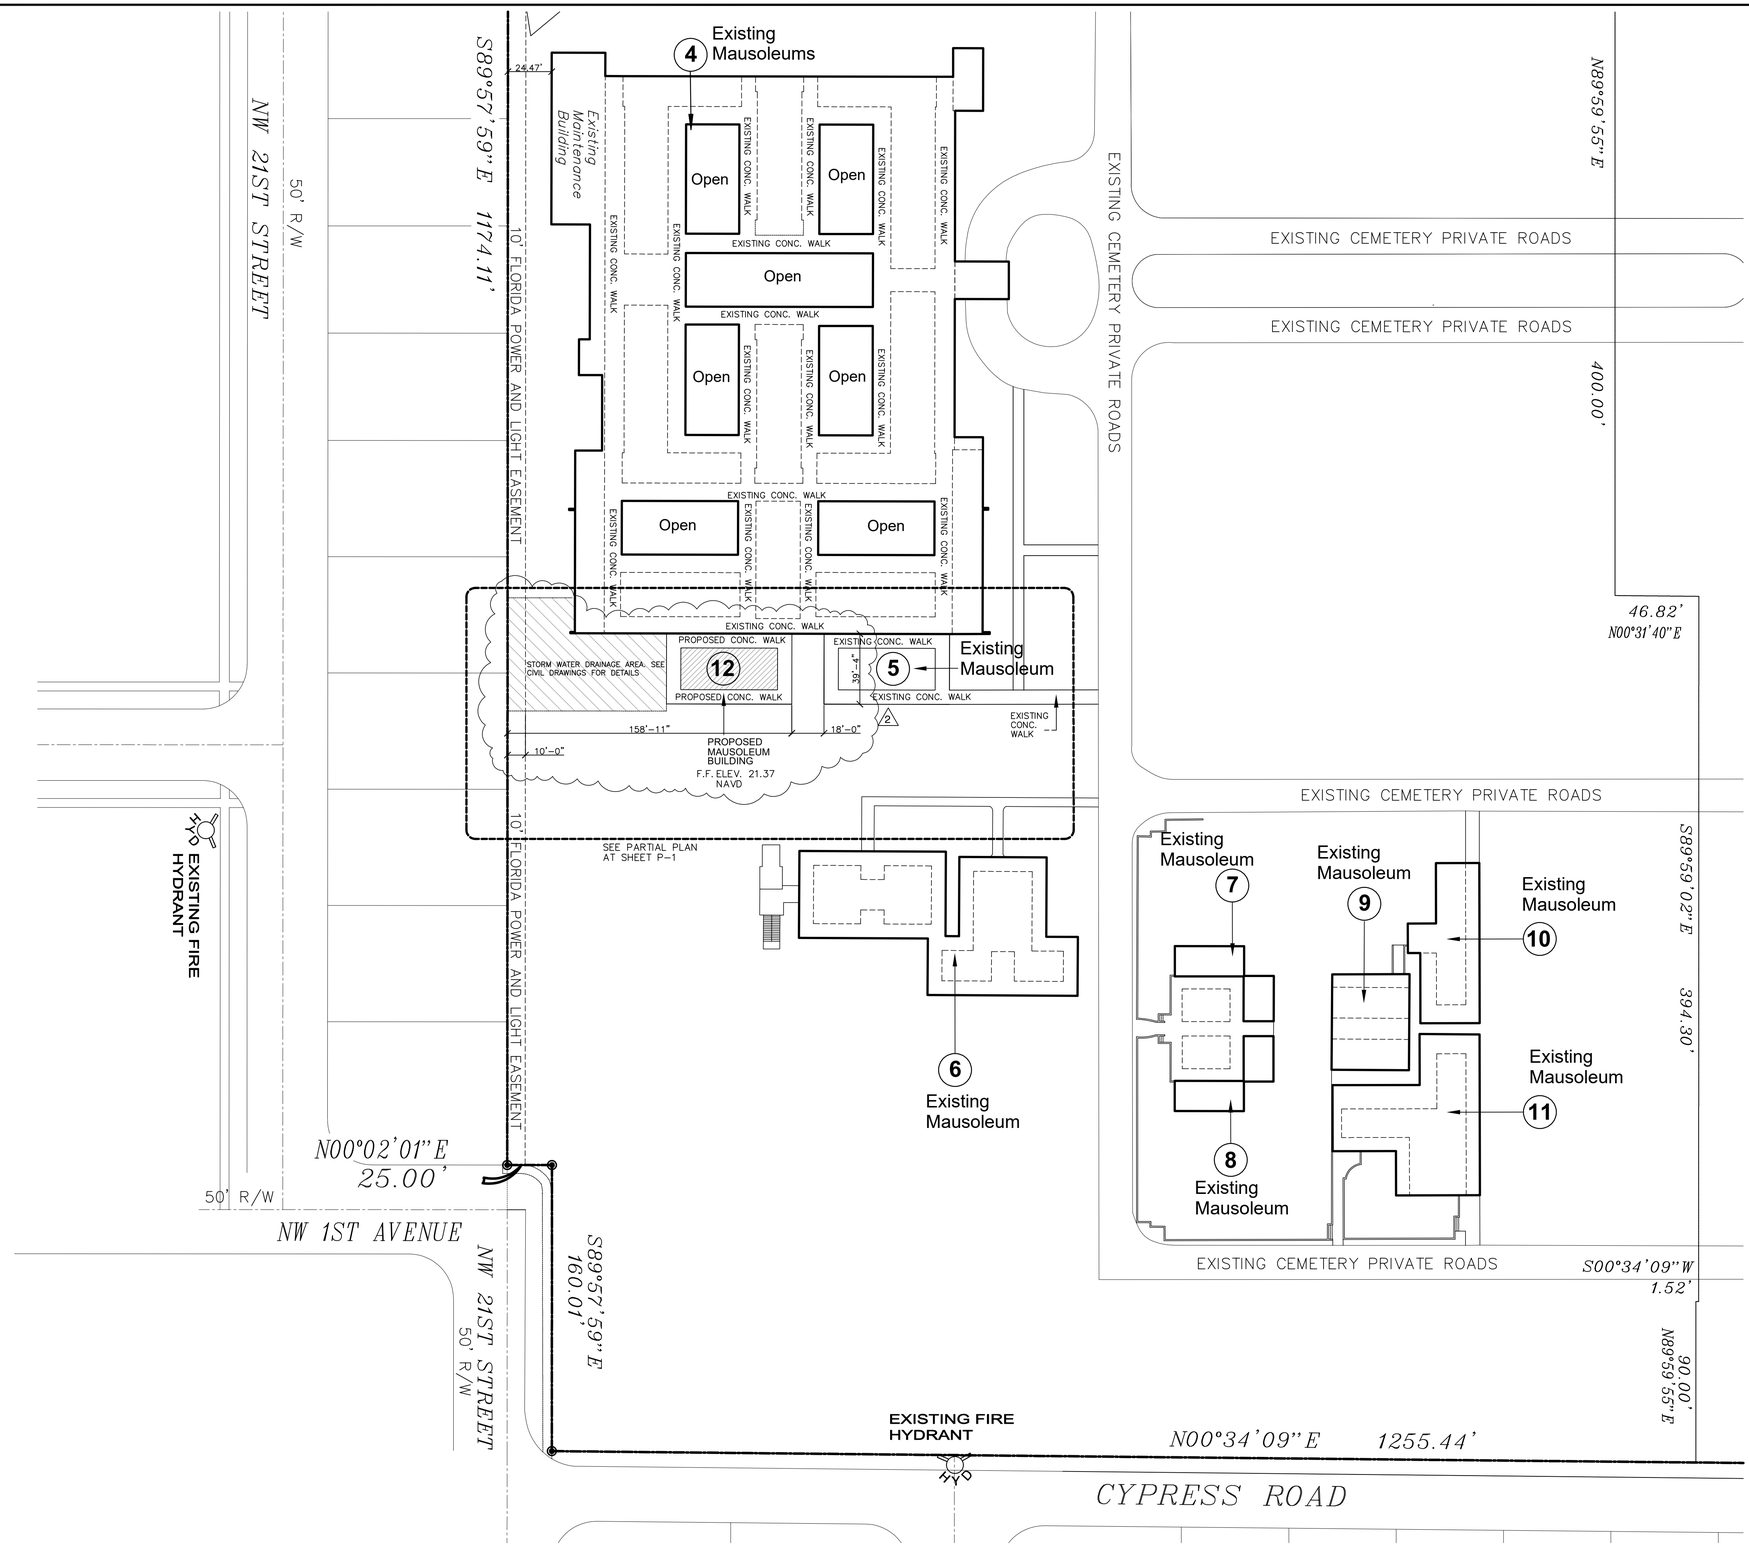

DRAINAGE SITE PLAN
BUILDING 12 - FUTURE 13

SCALE: 1/4"=1'-0"

ALEJANDRO RAMIREZ LICENSE No 52742 STATE OF FLORIDA PROFESSIONAL ENGINEER

Digitally signed by Alejandro Ramirez
Date: 2025.10.16 12:29:43 -04'00'

Revisions:
Rev-2: 10-01-25

Date: 02-18-25

Comm. No. 2405

P-1

This item has been digitally signed and sealed by Alejandro Ramirez, PE on: see seal date Printed copies of this document are not considered signed and sealed and the signature must be verified on any electronic copies.

ARPER CONSULTING ENGINEERS
ARPER Engineering
811 NW 43rd Avenue Suite 301
Miami Florida 33126
(305) 741-4466
www.arper.us
Alejandro Ramirez. PE 52742