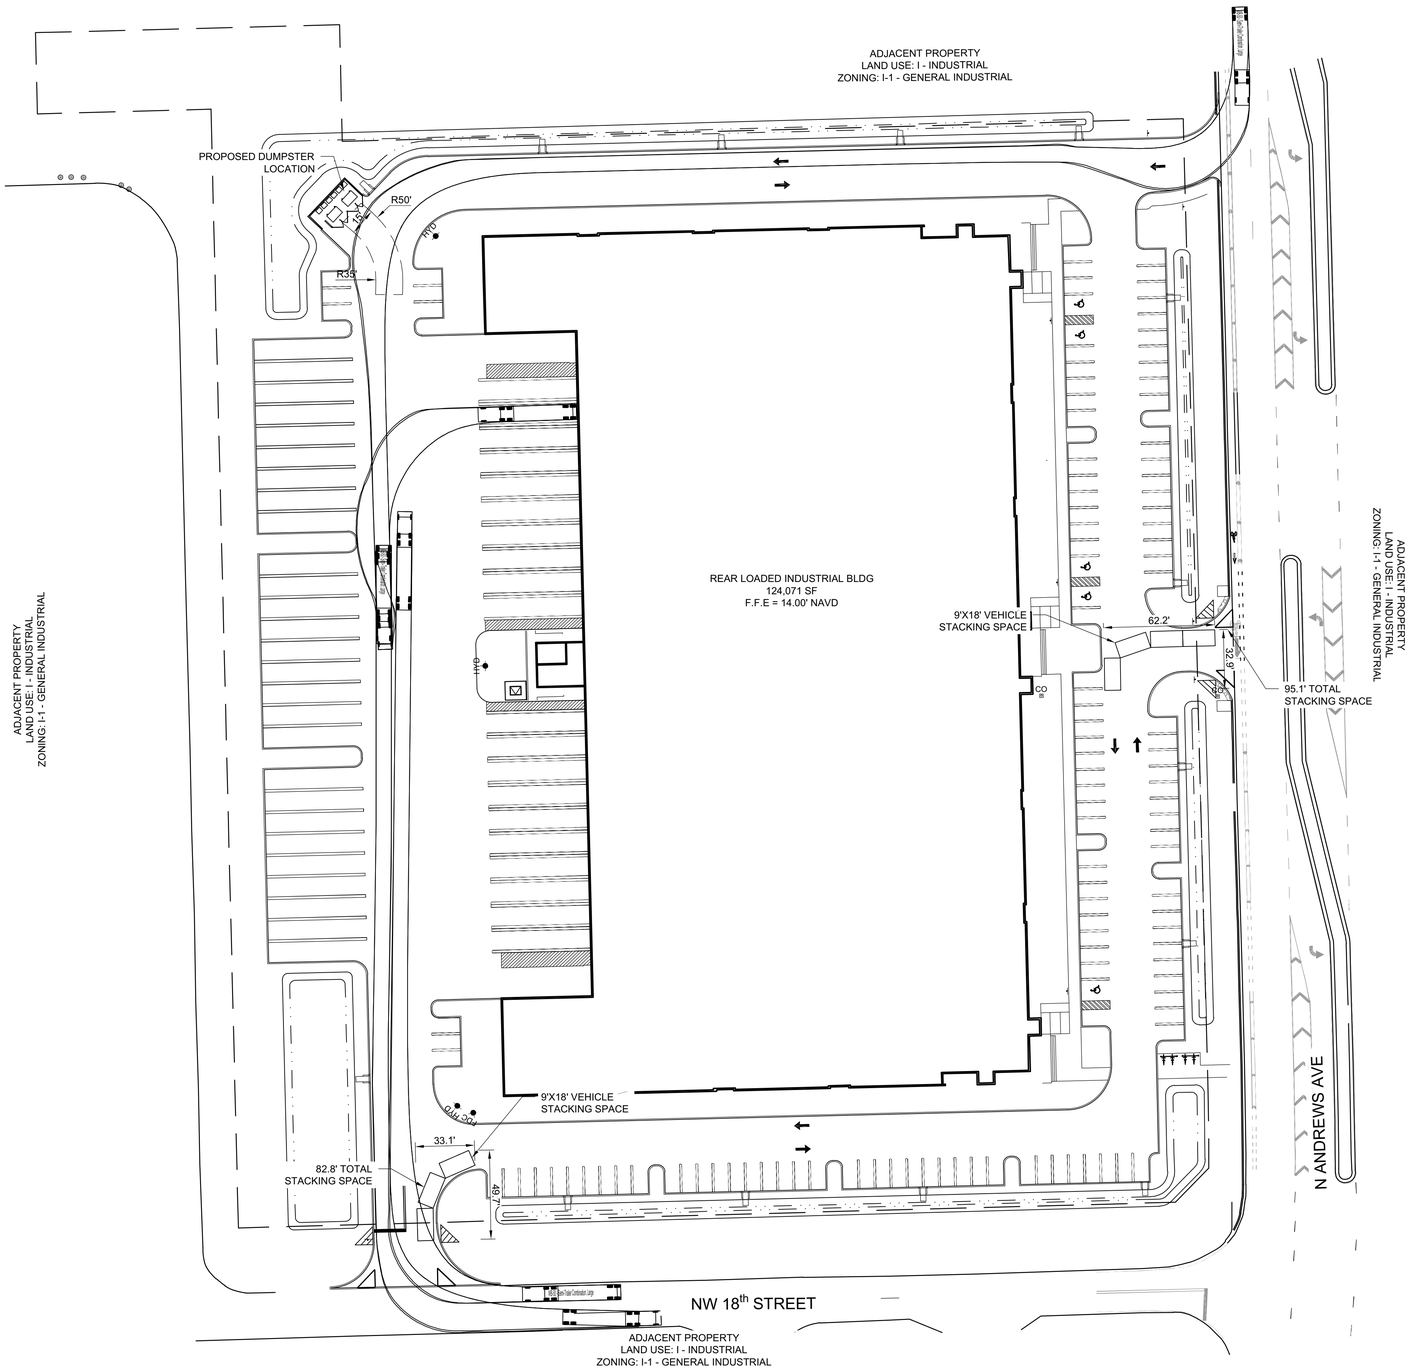

N

GRAPHIC SCALE
0 40 80
SCALE: 1" = 40 '

NOTE: PRINTED DRAWING SIZE MAY HAVE CHANGED FROM ORIGINAL. VERIFY SCALE USING BAR SCALE ABOVE.

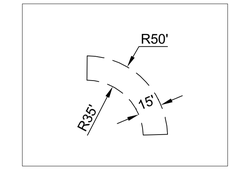

DUMPSTER APPROACH PATH

NOTES:

1. EACH STACKING SPACE SHOWN AS 9' WIDE BY 18' LONG

AAC
PZ22-12000052
06/06/2023

KEITH
301 East Atlantic Blvd.
Pompano Beach, FL 33060
PH: (954) 788-3400
Florida Engineering Business License: CA7928
Florida Surveyor and Mapper Business License: LB6860
Florida Landscape Architecture Business License: LC26000457

REVISIONS

NO.	DESCRIPTION	DATE

RESPONSIBILITY FOR THE USE OF THESE PLANS PRIOR TO OBTAINING PERMITS FROM ALL AGENCIES HAVING JURISDICTION OVER THE PROJECT WILL FALL SOLELY UPON THE USER.

ISSUE DATE:	01/25/23
DESIGNED BY:	JW
DRAWN BY:	BB
CHECKED BY:	TD
BID-CONTRACT:	

This item has been digitally signed and sealed by Thomas F. Donahue, P.E. on the date below using a Digital Signature.

THOMAS F. DONAHUE LICENSE No. 60529 STATE OF FLORIDA PROFESSIONAL ENGINEER

Printed copies of this document are not considered signed and sealed and the signature must be verified on any electronic copies.

2023.05.01 12:24:49-04'00'

THOMAS F. DONAHUE, P.E.
FLORIDA REG. NO. 60529
(FOR THE FIRM)

CLIENT

FIRST INDUSTRIAL

PROJECT

FIRST ANDREWS LOGISTICS CENTER
1801 N ANDREWS AVE
POMPANO BEACH, FL 33069

SHEET TITLE

VEHICLE CIRCULATION PLAN

SHEET NUMBER	SP-103
PROJECT NUMBER	12866.01

STATUS: PRELIMINARY

Plotted by: jcady On 5/1/2023 10:57 AM

Drawing name: T:\12866.01 - 1801 N Andrews - Next Phase - First Industrial\Engineering\Cadd\12866.01-SP-103 - Vehicle Circulation Plan.dwg