MATCH LINE SHEET 2

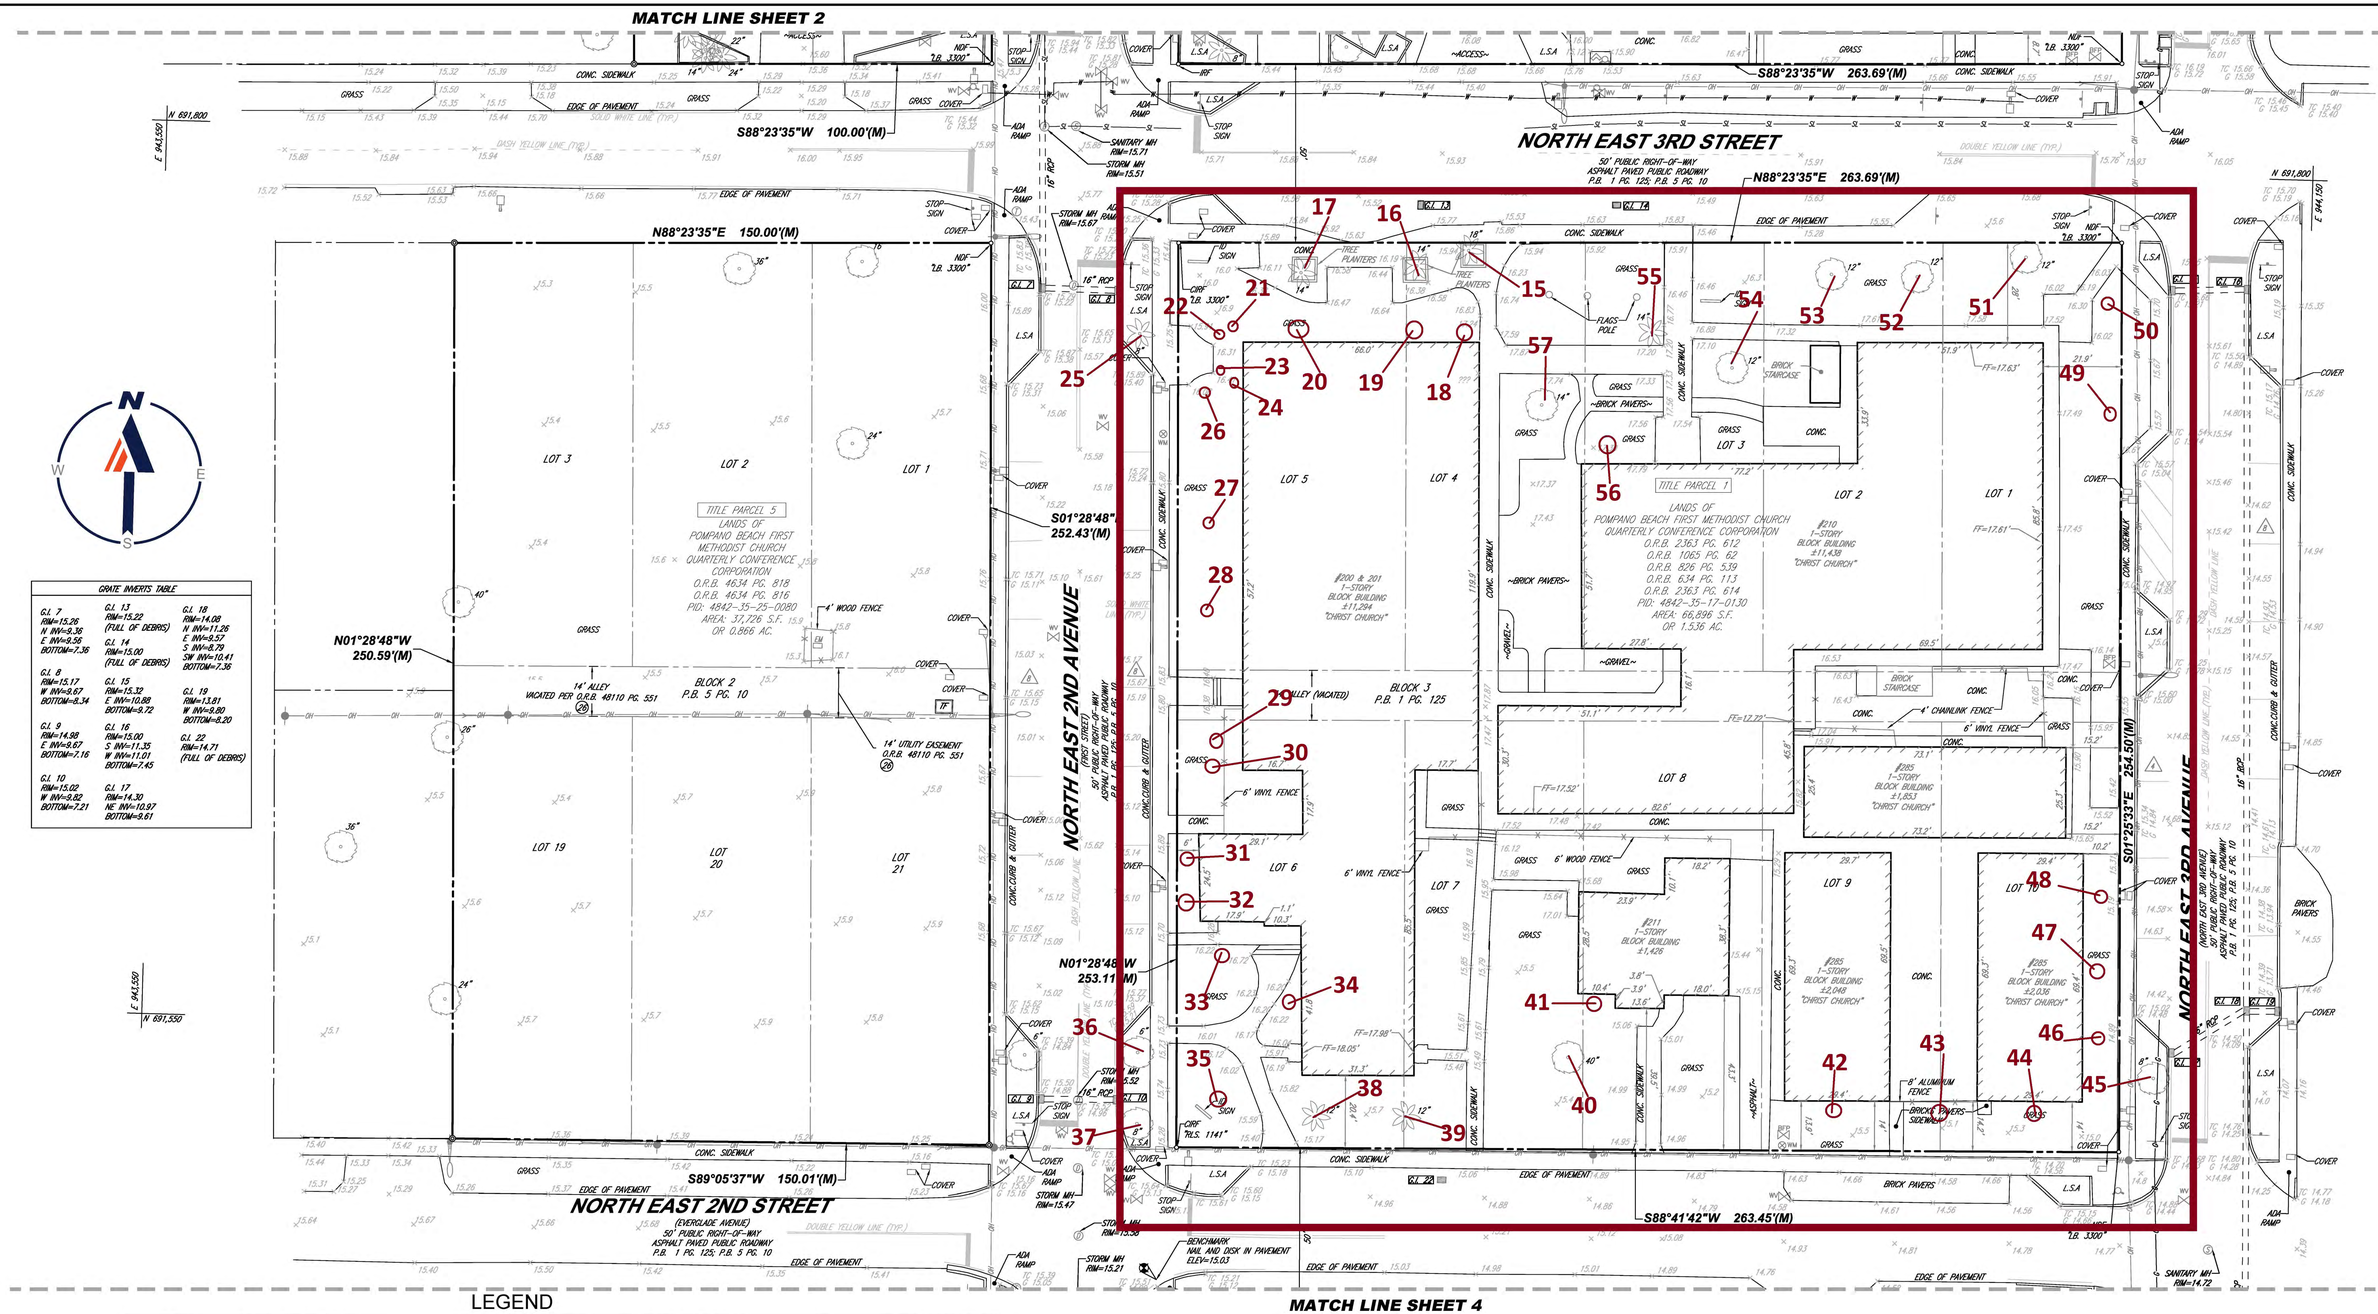

GRATE INVERTS TABLE

G.I. 7 RIM=15.26 N. INV=9.36 E. INV=9.56 BOTTOM=7.36	G.I. 13 RIM=15.22 (FULL OF DEBRIS)	G.I. 18 RIM=14.08 N. INV=11.26 E. INV=9.57 S. INV=8.79 SW INV=10.41 BOTTOM=7.36
G.I. 8 RIM=15.17 W. INV=9.67 BOTTOM=8.34	G.I. 14 RIM=15.00 (FULL OF DEBRIS)	
G.I. 9 RIM=14.98 E. INV=9.67 BOTTOM=7.16	G.I. 15 RIM=15.32 E. INV=10.88 BOTTOM=9.72	G.I. 19 RIM=13.81 W. INV=9.80 BOTTOM=8.20
G.I. 10 RIM=15.02 W. INV=9.82 BOTTOM=7.21	G.I. 16 RIM=15.00 S. INV=11.35 W. INV=11.01 BOTTOM=7.45	G.I. 22 RIM=14.71 (FULL OF DEBRIS)
	G.I. 17 RIM=14.30 NE. INV=10.97 BOTTOM=9.61	

LEGEND

X 123.45	EXISTING SPOT ELEVATION	X TW 123.45	EXIST. TOP OF WALL ELEVATION	/10	DENOTES PARKING SPACE COUNT
X TC 123.45	EXIST. TOP OF CURB ELEVATION	X BW 122.95	EXIST. BOTTOM OF WALL ELEVATION		BENCHMARK
X G 122.95	EXIST. GUTTER ELEVATION		TELEPHONE MANHOLE		UTILITY POLE/LIGHT POLE
	HYDRANT		STORM DRAIN MANHOLE		GUY WIRE
WV	WATER VALVE	WM	WATER METER		TREE (SIZE AS NOTED)
BFP	BACK FLOW PREVENTED		SIGN		PALM TREE (SIZE AS NOTED)
OH	OVERHEAD WIRES		BOLLARD		PROP. CORNER TO BE SET
C	APPROX. LOC. UNDERGROUND GAS LINE PER UTILITY MARKOUT		FENCE	CIRF	CAPPED IRON REBAR FOUND
W	APPROX. LOC. UNDERGROUND WATER LINE PER UTILITY MARKOUT	L.S.A.	LANDSCAPED AREA	IRF	IRON REBAR FOUND
SL	APPROX. LOC. UNDERGROUND SEWER LINE PER UTILITY MARKOUT	G.I.	GRATE INLET	NDF	NAIL & DISK FOUND
	UTILITY POLE		AREA LIGHT		
EM	ELECTRIC METER	CO	CLEAN OUT		
TF	TRANSFORMER		FIRE DEPARTMENT CONNECTION		
S	SANITARY MANHOLE				

Zone B

COLLIN WOODYARD
PROFESSIONAL SURVEYOR AND MAPPER NO. LS7423

20 10 5 0 20
1"= 20'

MATCH LINE SHEET 4

BOHLER ENGINEERING, ALL RIGHTS RESERVED.
THIS DRAWING IS THE PROPERTY OF BOHLER ENGINEERING AND IS NOT TO BE USED FOR ANY OTHER THAN THE ORIGINAL PROJECT OR THE PURPOSE ORIGINALLY INTENDED, WITHOUT THE WRITTEN PERMISSION OF BOHLER ENGINEERING, IS PROHIBITED.

No.	DESCRIPTION OF REVISION	BY:	DATE
1	ADDED ADDITIONAL CERTIFIED PARTIES	A.S.	9/29/2022

ALTA/NSPS LAND TITLE SURVEY

OT PROPERTY GROUP, LLC

210-217 NE 3RD STREET,
CITY OF POMPANO BEACH
BROWARD COUNTY, FLORIDA

BOHLER
1900 CORPORATE BLVD. NW, SUITE 101E
BOCA RATON, FLORIDA 33431
561.571.0280
www.bohlerengineering.com
CERT. OF AUTHORIZATION: LB#8065
■ BOCA RATON, FL ■ MIAMI, FL ■ TAMPA, FL ■ ATLANTA, GA ■ RALEIGH, NC ■ CHARLOTTE, NC ■ DALLAS, TX
◆ CIVIL ENGINEERING ◆ LAND SURVEYING ◆ PROGRAM MANAGEMENT ◆ PLANNING & LANDSCAPE ARCHITECTURE ◆ SUSTAINABLE DESIGN

FILE NO.	DATE	FIELD DATE	CREW CHIEF	DRAWN	REVIEWED	APPROVED	SCALE	DWG. NO.
FLB220087.00	09/19/2022	06/13/2022	M.S.	A.S.	C.W.	B.L.	1"=20'	3 OF 4