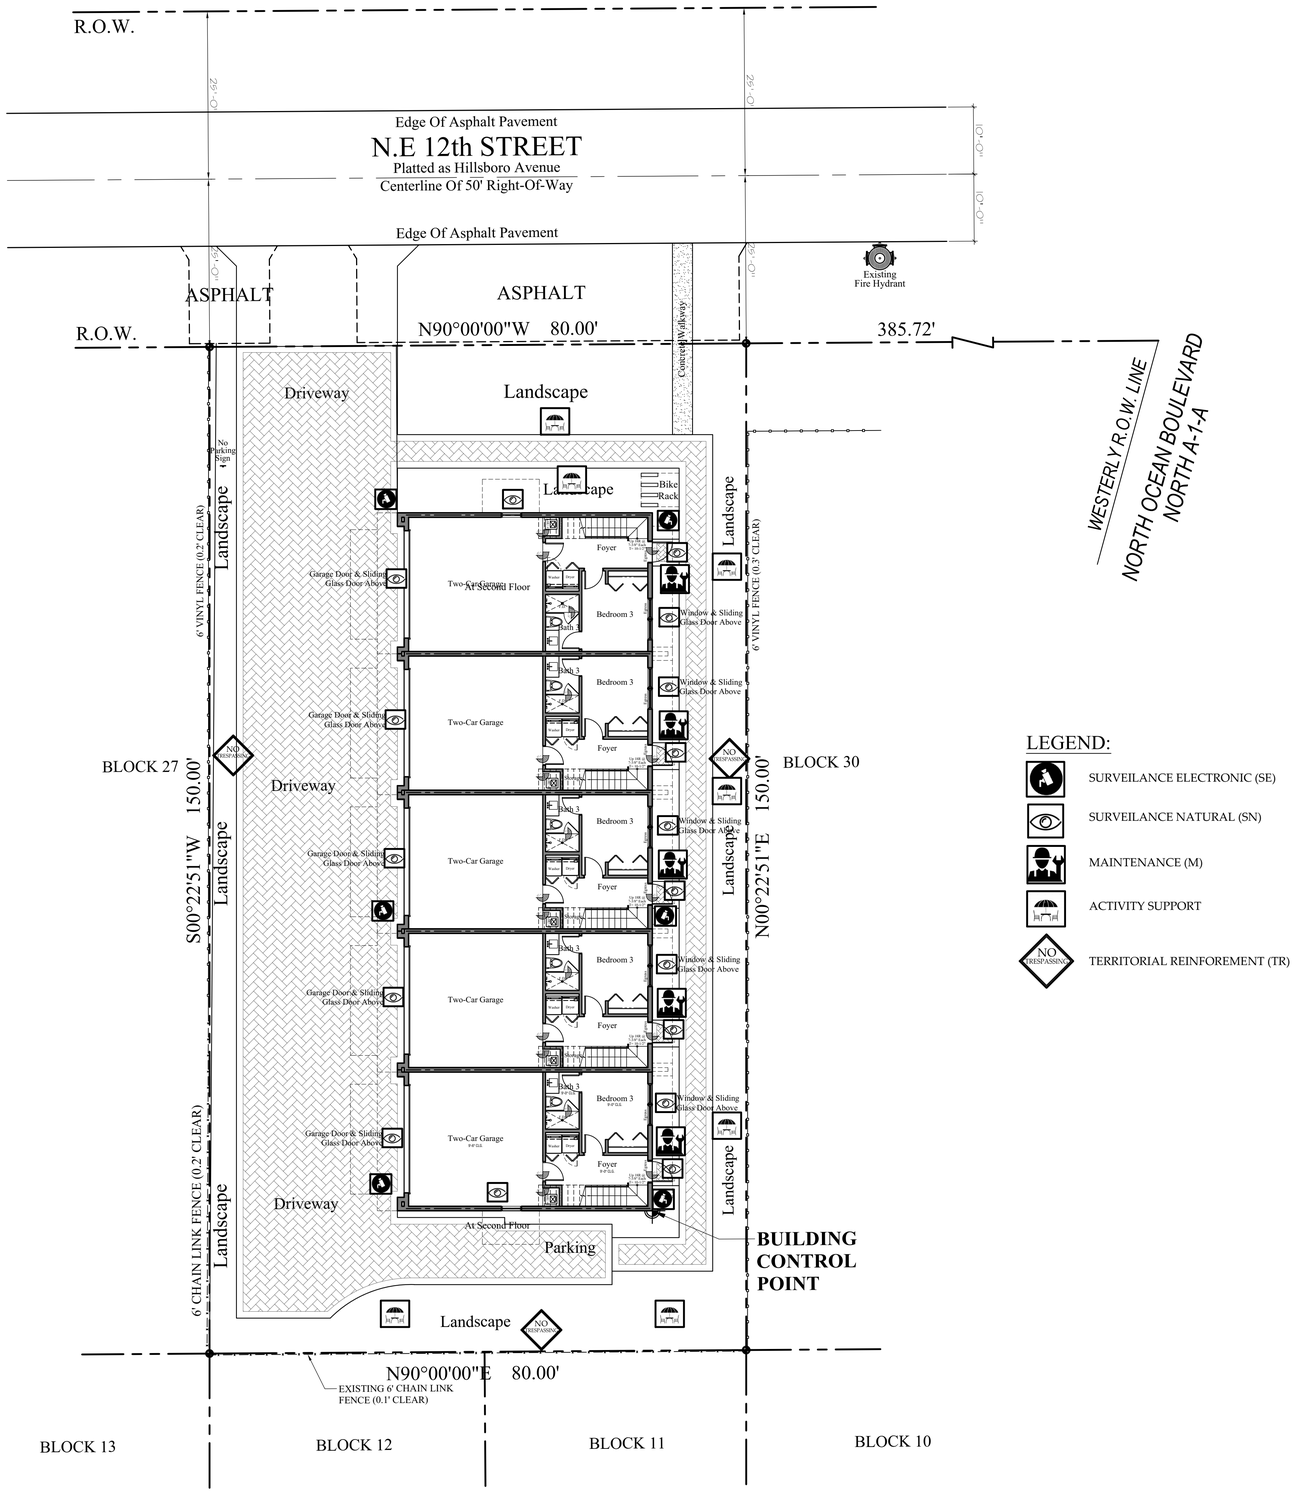

LEGEND:

- SURVEILANCE ELECTRONIC (SE)
- SURVEILANCE NATURAL (SN)
- MAINTENANCE (M)
- ACTIVITY SUPPORT
- NO TRESPASSING — TERRITORIAL REINFOREMENT (TR)

REVISIONS		
NO.	DATE	DESCRIPTION

12th STREET 5-UNIT TOWNHOMES

3232 N.E. 12th Street
Pompano Beach, Florida 33062

THE BENEDICT BULLOCK GROUP, PA (TBBG) ARCHITECTURE & PLANNING HEREBY RESERVES ITS COPYRIGHT AND OTHER PROPERTY RIGHTS IN THESE PLANS, IDEAS, AND DESIGNS. SAME SHALL NOT BE REPRODUCED, CHANGED, OR COPIED IN ANY FORM OR MANNER, NOR SHALL BE ASSIGNED TO ANY THIRD PARTY WITHOUT FIRST OBTAINING WRITTEN PERMISSION FROM TBBG. CONTRACTOR SHALL CHECK AND VERIFY ALL DIMENSIONS ON SITE PRIOR TO CONSTRUCTION. THESE DRAWINGS MUST NOT BE SCALED.

The Benedict Bullock Group, PA
ARCHITECTURE ■ PLANNING
1525 NW 3RD STREET SUITE NO.1
DEERFIELD BEACH, FLORIDA 33442
(954) 570-9500 FAX (954) 570-9530
www.thebenedictgroup.com Lic. No. AA 26003089

STATE OF FLORIDA — BRIAN IRA BULLOCK — AR95754
Brian Bullock
Architect
AR 95754

SHEET DESCRIPTION

PUBLIC SAFETY SECURITY PLAN

SCALE: 1/8" = 1'-0"
DATE: 04-12-2022
DRAWN & CHECKED: AG
JOB NUMBER: BM2206

DRAWING NUMBER: PS-1

Digitally signed by Brian Bullock
DN: c=US, st=Florida, l=Deerfield Beach, o=The Benedict Bullock Group, P.A., cn=Brian Bullock, email=brian@tbbg.net
Location: DEERFIELD BEACH, FL
Date: 2022.05.02 14:54:39 -04'00'
Adobe Acrobat version: 2022.001.20117

DRC
PZ22-12000015
6/15/2022