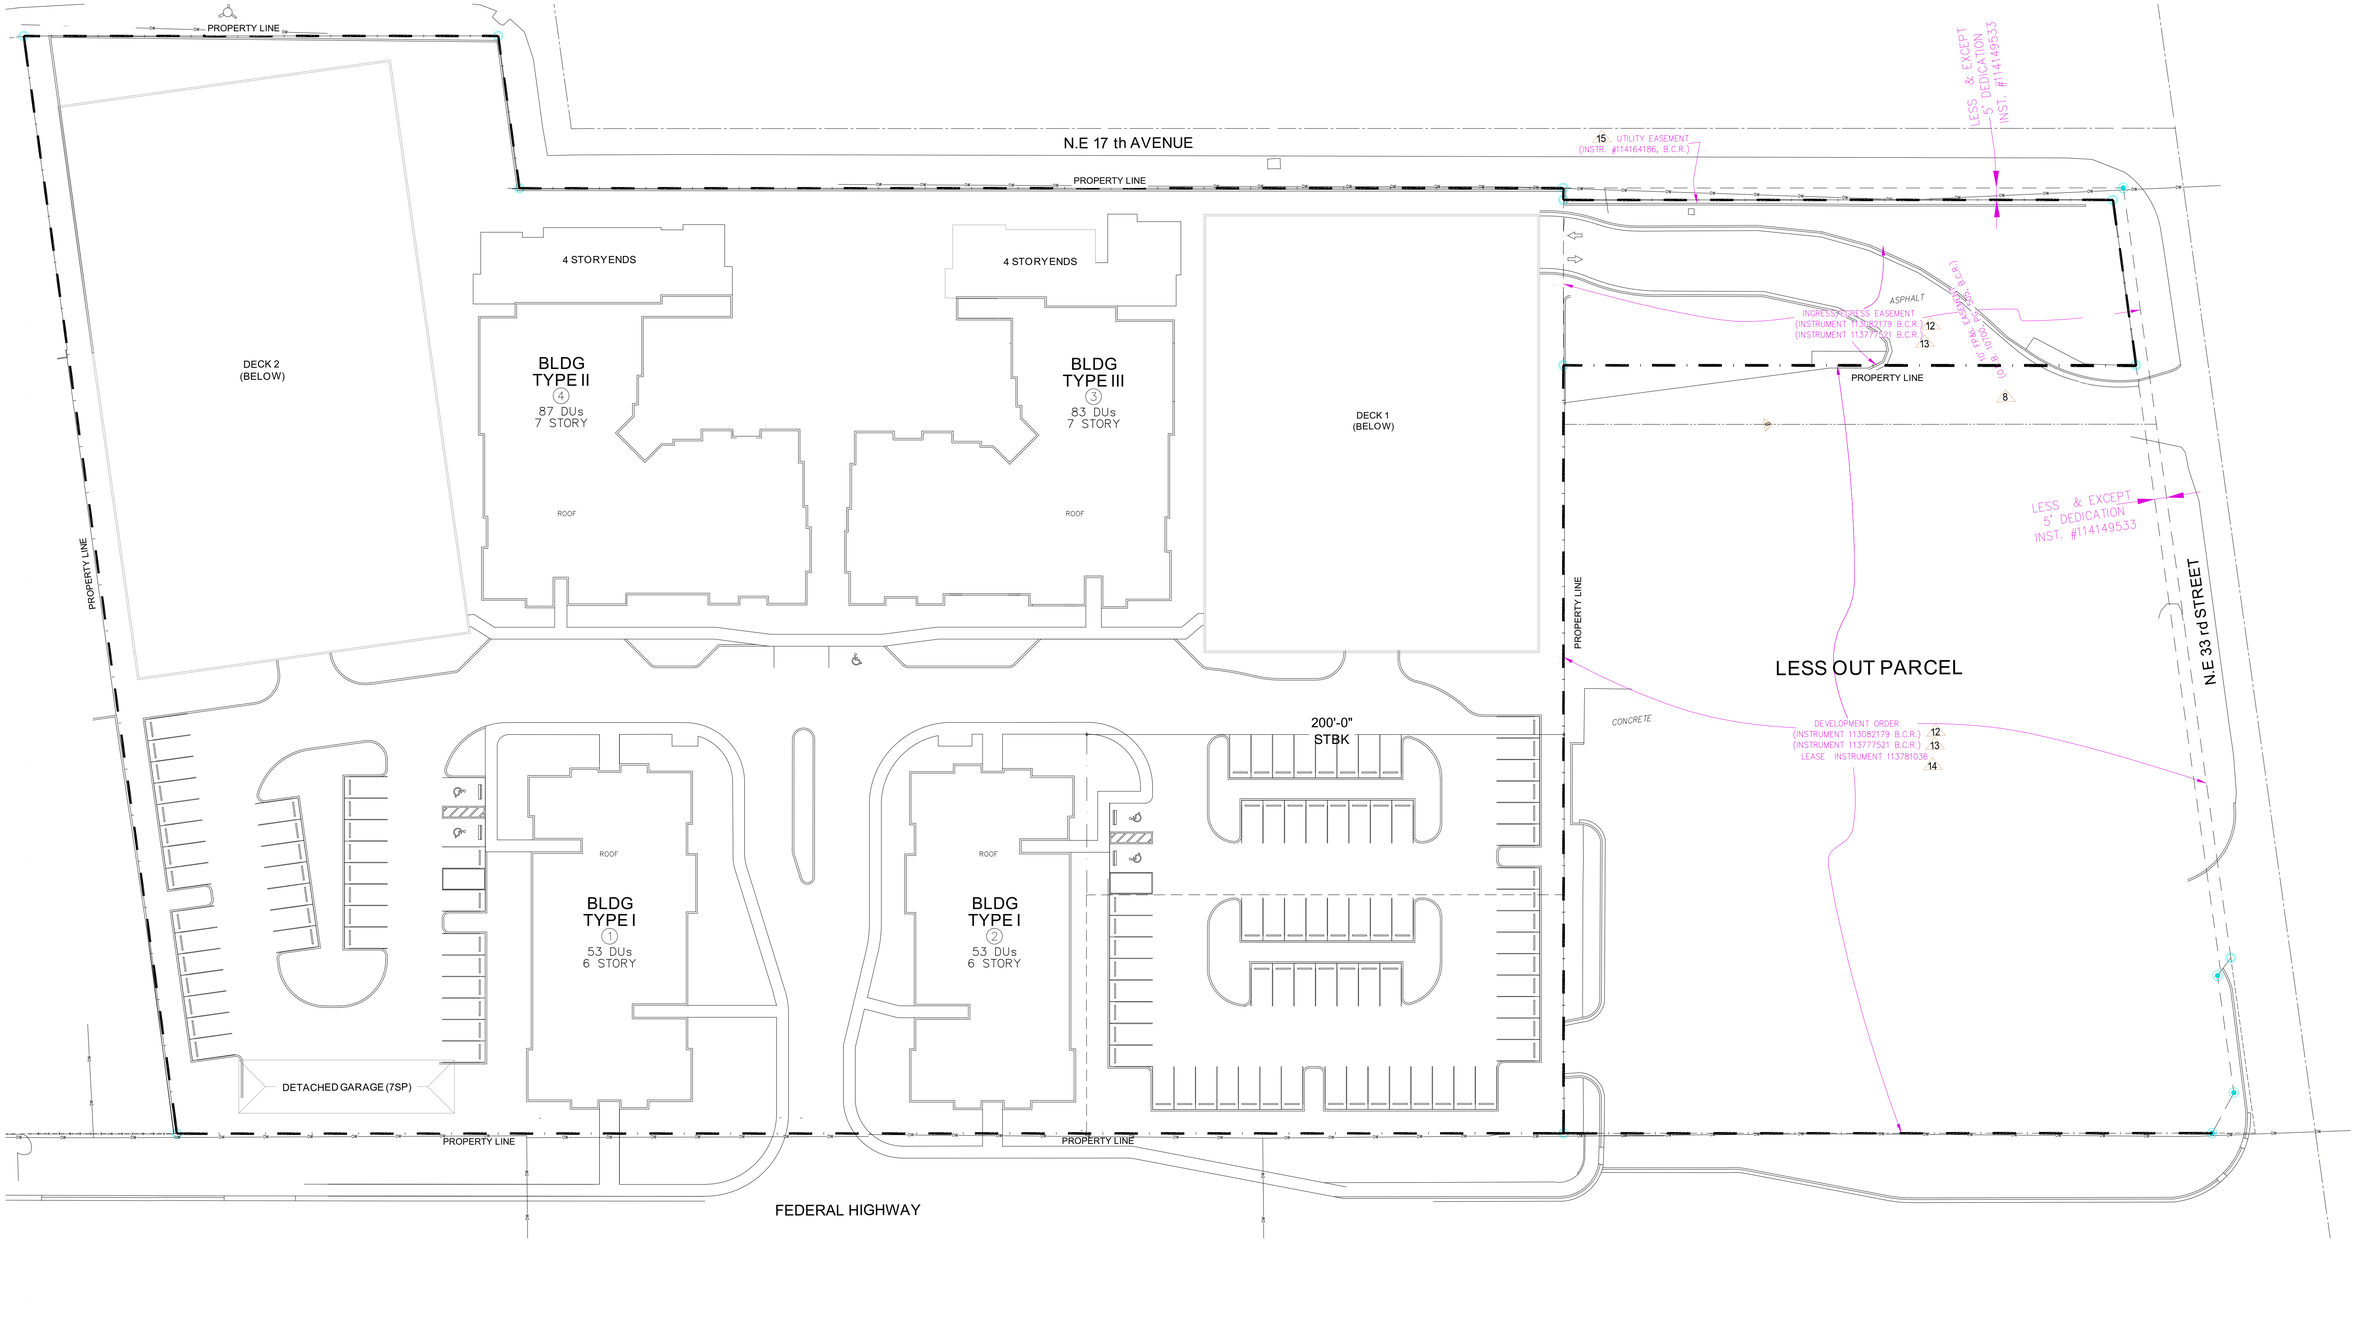

DRC
PZ20-05000003
4/21/21

CONCEPTUAL - ROOF PLAN
SCALE: 1"=30'-0"

NORTH

FALCONE FLEX APPLICATION 2021.03.18

BY

POMPANO BEACH

FOR:
ENCORE CAPITAL MANAGEMENT
LOCATED AT:
POMPANO BEACH, FLORIDA

STATE OF FLORIDA
BEATRIZ M. HERNANDEZ
AR0094576
Beatriz M. Hernandez
BEATRIZ M. HERNANDEZ
AR0094576

MSA ARCHITECTS, INC.
AAC000895
8950 SW 74th COURT
SUITE 1513
MIAMI, FLORIDA 33156
(305) 273-9911

MSA ARCHITECTS
ARCHITECTURE & PLANNING

ARCHITECT'S BUILDING CODE STATEMENT: TO THE BEST OF THE ARCHITECT'S KNOWLEDGE THE PLANS AND SPECIFICATIONS COMPLY WITH THE FLORIDA BUILDING CODE SIXTH EDITION (2017) AND THE APPLICABLE FIRE SAFETY STANDARDS AS DETERMINED BY THE LOCAL AUTHORITY AND CHAPTER 633 FLORIDA STATUTES.

COPYRIGHT © 2019 MSA ARCHITECTS, INC. THE ARCHITECTURAL DESIGN AND DETAIL DRAWINGS FOR THIS BUILDING AND/OR OVERALL PROJECT ARE THE LEGAL PROPERTY OF AND ALL RIGHTS ARE RESERVED BY THE ARCHITECT. THEIR USE FOR REPRODUCTION, CONSTRUCTION, OR DISTRIBUTION IS PROHIBITED UNLESS AUTHORIZED IN WRITING BY THE ARCHITECT.

DRAWN	
DATE	01/13/2021
SCALE	AS SHOWN
JOB NO.	2008.PRJ
SHEET TITLE:	ROOFLEVEL
SHEET NUMBER:	SP-2.7