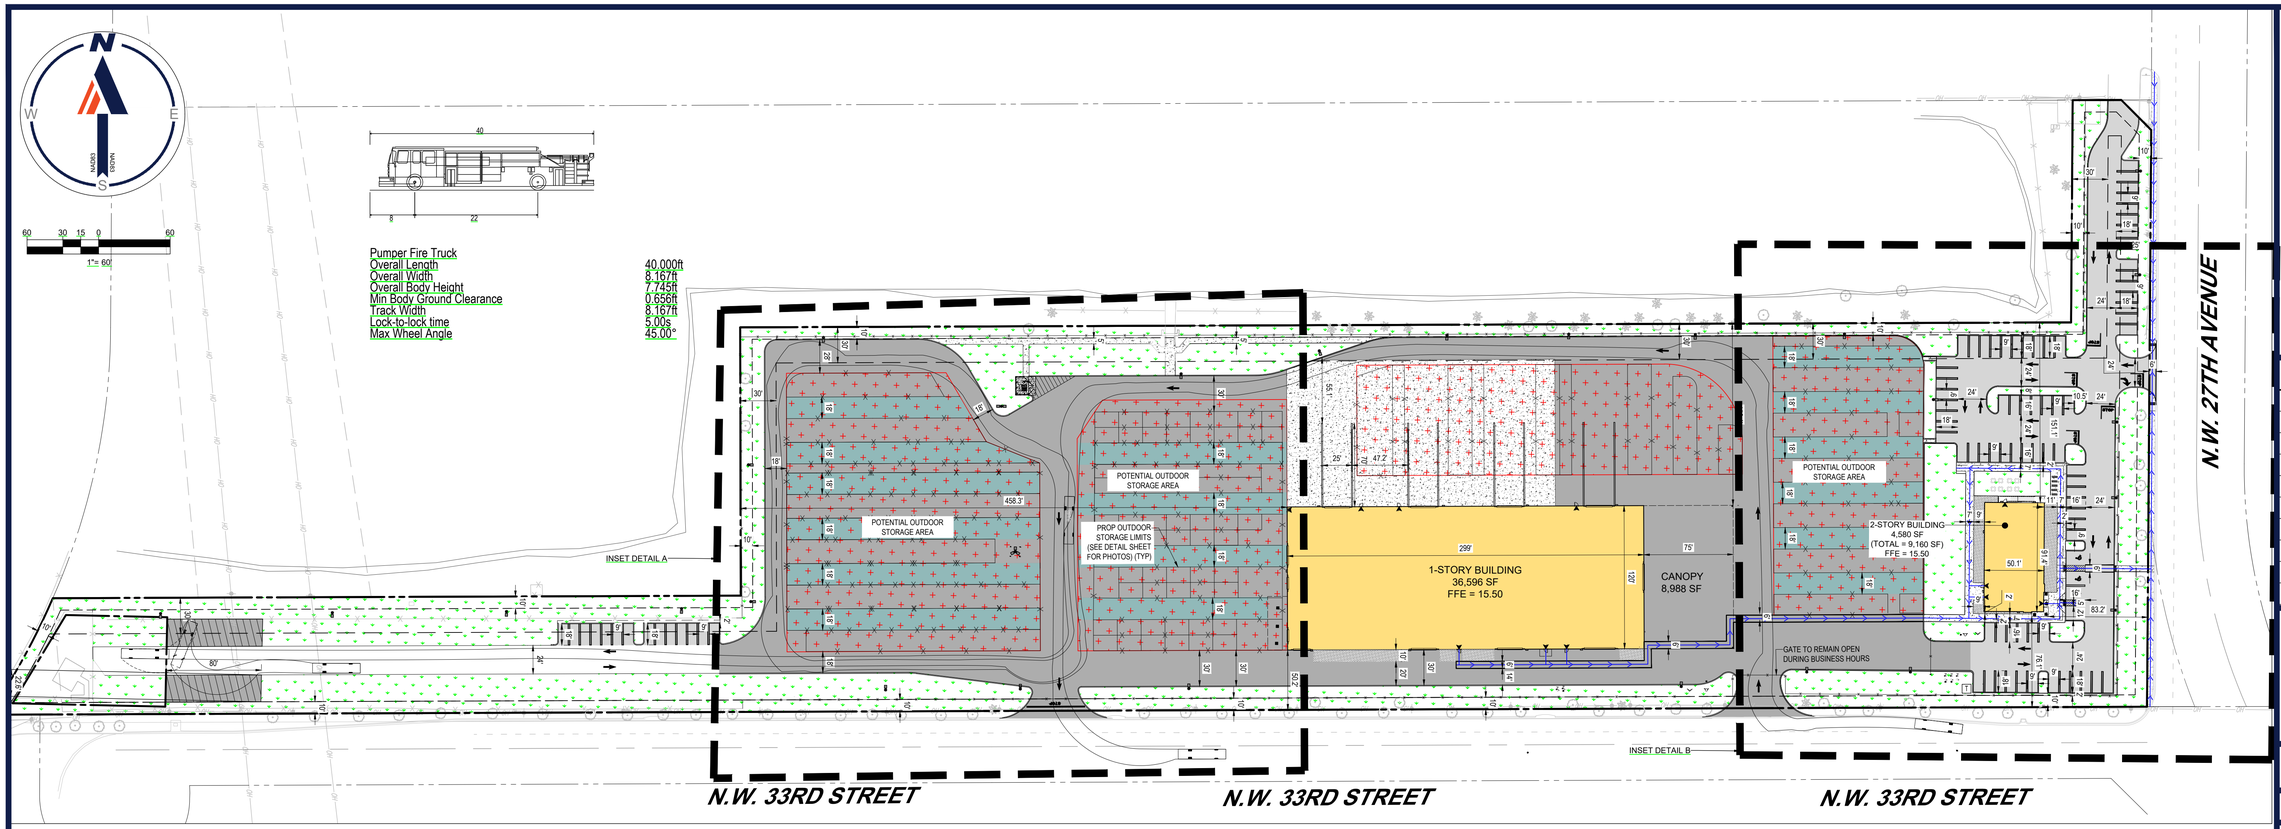

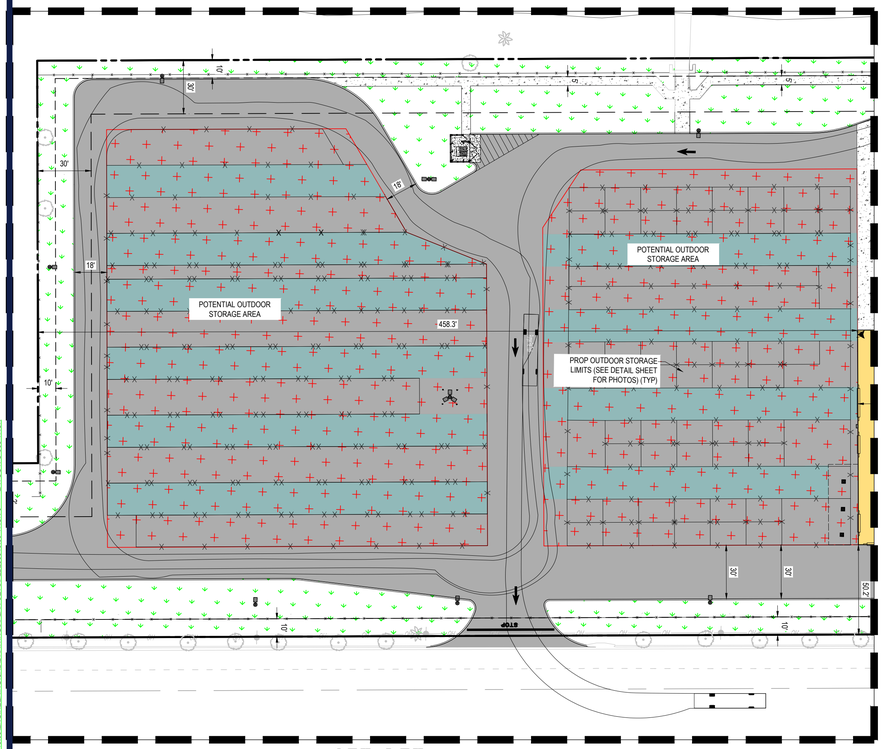

INSET DETAIL A:
POTENTIAL OUTDOOR STORAGE AREA

40 20 10 0 40
1"= 40'

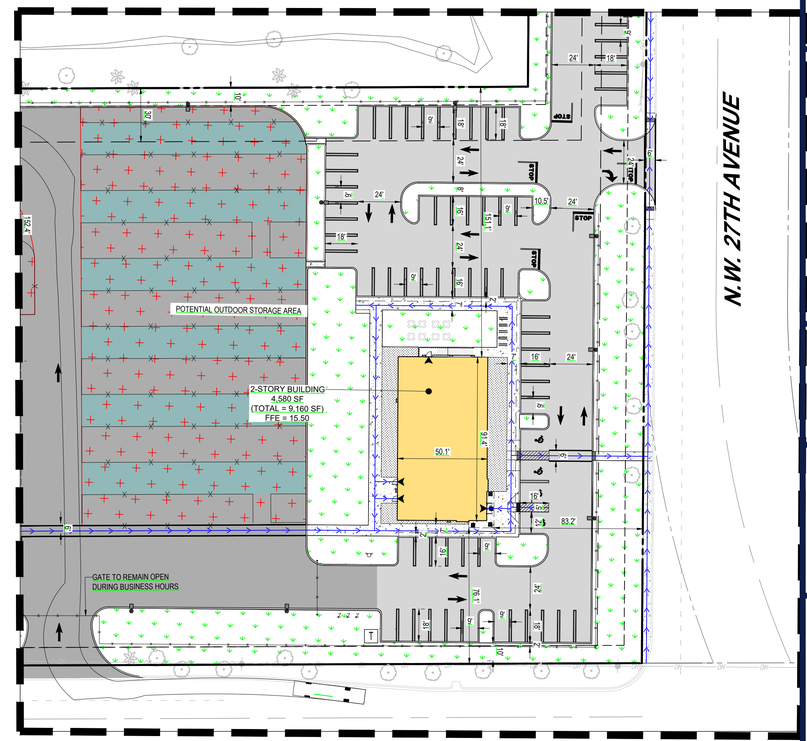

INSET DETAIL B:
POTENTIAL OUTDOOR STORAGE AREA

40 20 10 0 40
1"= 40'

Feb 13, 2024
I:\2022\FLB\230010.00\ENGINEERING\CAD\RAW\NORSPLAN SET\SFLB230010.00-TRCK-----LAYOUT C-303 TRCK
RN

BOHLER™

SITE CIVIL AND CONSULTING ENGINEERING
LAND SURVEYING
PROGRAM MANAGEMENT
LANDSCAPE ARCHITECTURE
SUSTAINABLE DESIGN
PERMITTING SERVICES
TRANSPORTATION SERVICES

THE INFORMATION, DESIGN AND CONTENT OF THIS PLAN ARE PROPRIETARY AND SHALL NOT BE COPIED OR USED FOR ANY PURPOSE WITHOUT PRIOR WRITTEN AUTHORIZATION FROM BOHLER. ONLY APPROVED, SIGNED AND SEALED PLANS SHALL BE UTILIZED FOR CONSTRUCTION PURPOSES.
© BOHLER, INC.

REVISIONS

REV	DATE	COMMENT	DRAWN BY / CHECKED BY

811
Know what's below. Call before you dig.
ALWAYS CALL 811
It's fast. It's free. It's the law.

SITE PLAN

THIS DRAWING IS INTENDED FOR MUNICIPAL AND/OR AGENCY REVIEW AND APPROVAL. IT IS NOT INTENDED AS A CONSTRUCTION DOCUMENT UNLESS INDICATED OTHERWISE.

PROJECT No.:	FLB230010.00
DRAWN BY:	RN
CHECKED BY:	SC
DATE:	02/08/2023
CAD I.D.:	SITE

PROJECT:

PROPOSED SITE PLAN

FOR

CRITERION
CRITERION GROUP LLC

PROPOSED DEVELOPMENT

NW 33RD STREET
POMPANO BEACH, FL 33069

BOHLER

1900 NW CORPORATE BOULEVARD
SUITE 101E
BOCA RATON, FLORIDA 33431
Phone: (561) 571-0280
Fax: (561) 571-0281
FLORIDA BUSINESS CERT. OF AUTH. No. 30780

MEROUANE EL KAOUSSI LICENSE No. 88591 STATE OF FLORIDA PROFESSIONAL ENGINEER

Merouane El Kaoussi
E:merouane.elkaoussi@bohlerengineering.com
CN=Merouane El Kaoussi, O=BOHLER ENGINEERING FL, LLC", L=Boca Raton, S=Florida,
SERIALNUMBER=MAS202308QB913910, C=US
2024.02.14 09:50:56-05'00'

THIS ITEM HAS BEEN DIGITALLY SIGNED AND SEALED BY MEROUANE EL KAOUSSI, PE. ON THE DATE ADJACENT TO THE SEAL. PRINTED COPIES OF THIS DOCUMENT ARE NOT CONSIDERED SIGNED AND SEALED AND THE SIGNATURE MUST BE VERIFIED ON ANY ELECTRONIC COPIES.

SHEET TITLE:

FIRE TRUCK TURN PLAN

SHEET NUMBER:

C-303

ORG. DATE - 02/08/2023