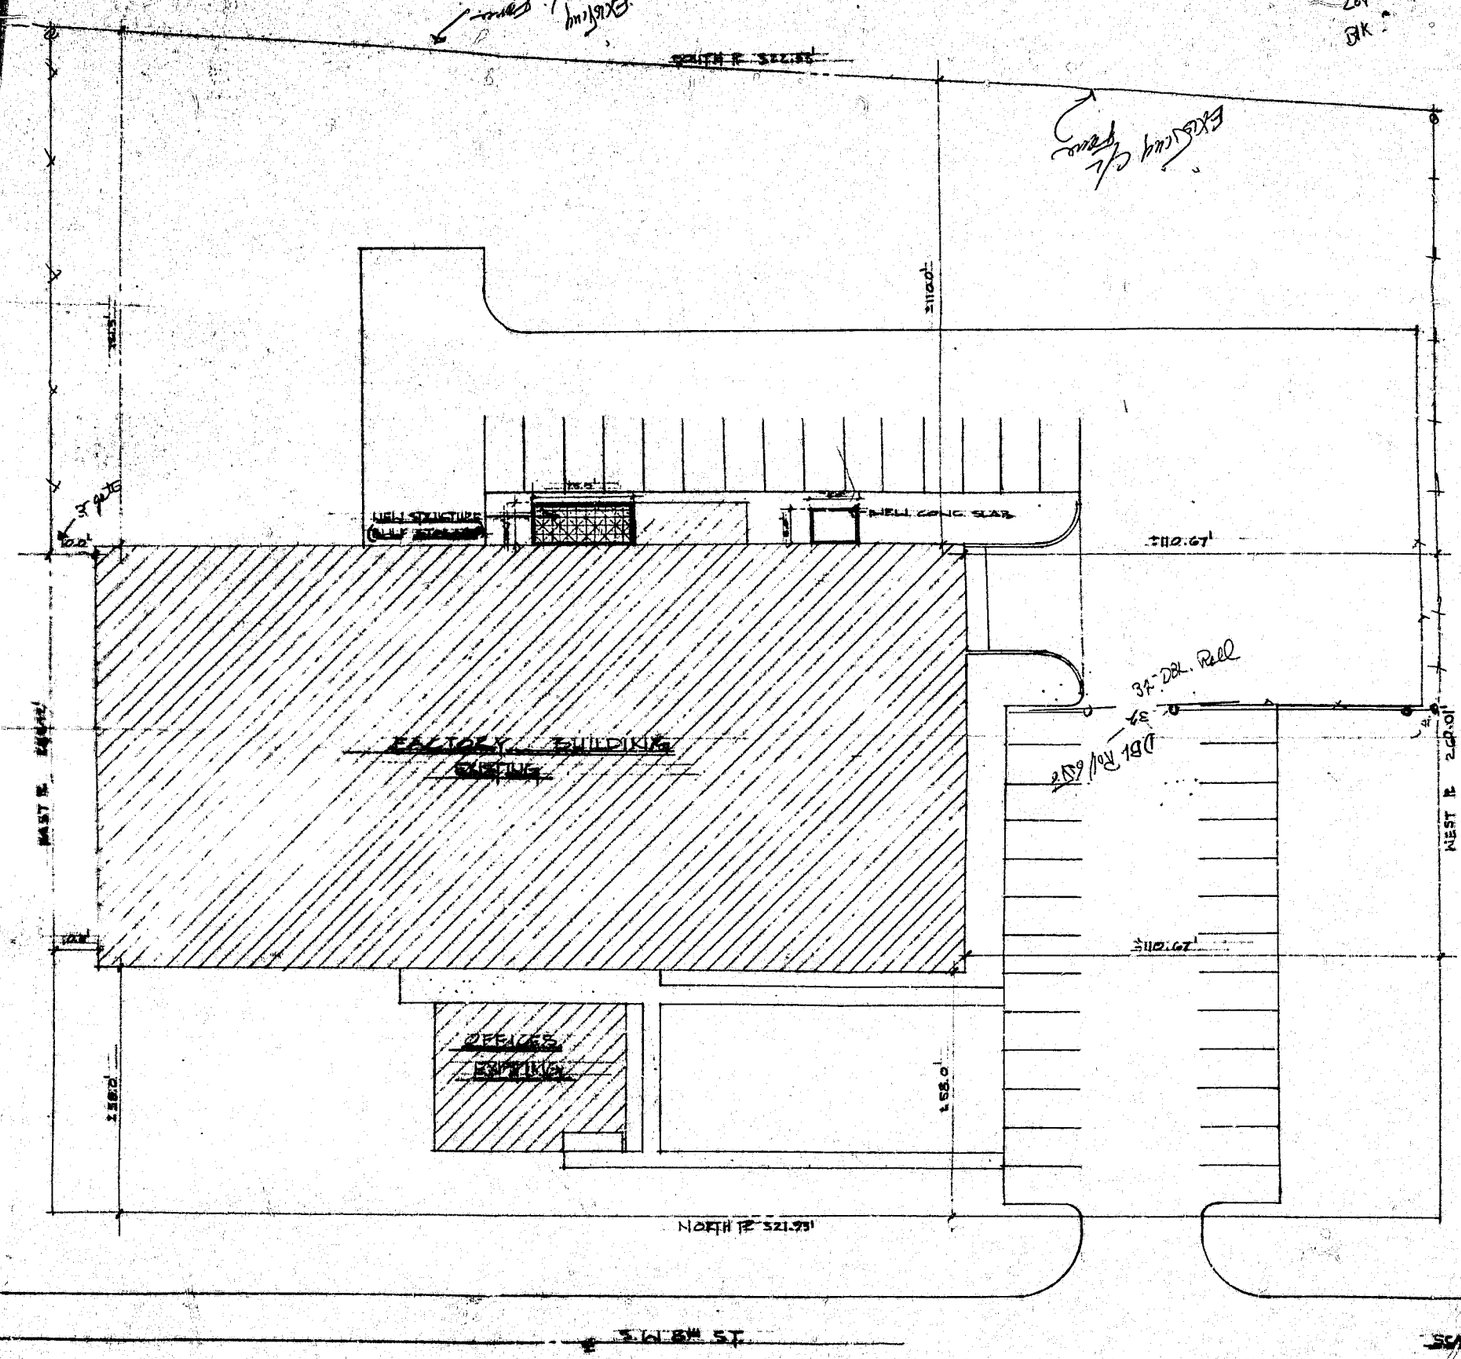

SCALE 1/16" = 1'-0"

PRINTED
APR 18 1983
DONALD S. MACNEIR
ARCHITECT

REVISIONS

ENGINEER

DONALD S. MACNEIR-A.I.A.
ARCHITECT
1323 S.E. 17th Street Ft. Lauderdale, Fla.
Phone: (305) 462-1583

CHD.
DWN.
DATE

SITE PLAN
FOR
DUPLEX