DRC
PZ25-12000035
12/03/2025

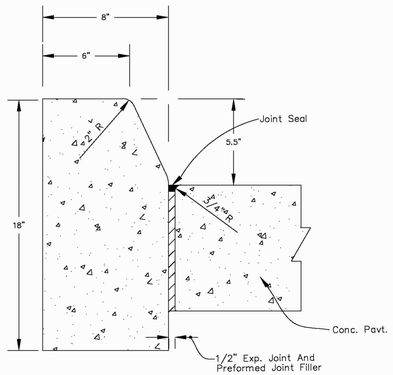

TYPE "D" CURB

NOTE

FOR USE ADJACENT TO CONCRETE OR FLEXIBLE PAVEMENT, CONCRETE SHOWN. EXPANSION JOINT, PREFORMED JOINT FILLER AND JOINT SEAL ARE REQUIRED BETWEEN CURBS AND CONCRETE PAVEMENT ONLY.

CONCRETE CURB DETAIL

ENGINEERING STANDARDS 2025

REVISIONS BY	DATE	ENGINEERING DIVISION CITY OF POMPANO BEACH	CONCRETE CURB
S.S.	01-2014		
S.S.	08-2015		
S.S.	07-2016		
		SCALE: N.T.S.	DATE: MAY 2022 DWG. NO. 300-2

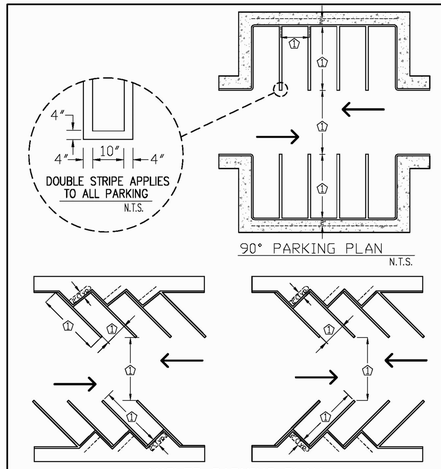

NOTES

1. INDICATED DIMENSION BY LOCAL ZONING ORDINANCE.
2. CURBING APPLIES TO ALL PARKING.
3. EACH SPACE SHALL BE DESIGNATED BY FOUR 4 INCH WIDE VISIBLE STRIPING CONSISTING OF WHITE PAINT OR AS APPROVED BY THE CITY.

ENGINEERING STANDARDS 2025

REVISIONS BY	DATE	ENGINEERING DIVISION CITY OF POMPANO BEACH	STANDARD PARKING SPACES
		SCALE: N.T.S.	DATE: MAY 2022 DWG. NO. 300-3

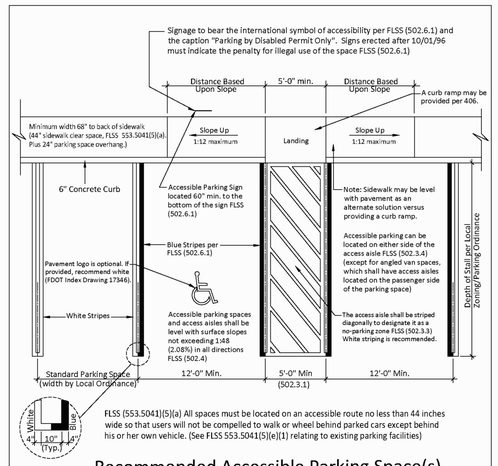

FLSS (553.5041)(5)(a) All spaces must be located on an accessible route no less than 44 inches wide so that users will not be compelled to walk or wheel behind parked cars except behind his or her own vehicle. (See FLSS 553.5041(5)(e)(1) relating to existing parking facilities)

Recommended Accessible Parking Space(s) Design for Double Line Requirements

N.T.S.

THIS TECHNICAL ASSISTANCE DOCUMENT IS INTENDED TO PROVIDE INFORMAL GUIDANCE AND DOES NOT CONSTITUTE A LEGAL INTERPRETATION OF STATUTORY OR REGULATORY CRITERIA.

ENGINEERING STANDARDS 2025

REVISIONS BY	DATE	ENGINEERING DIVISION CITY OF POMPANO BEACH	ACCESSIBLE PARKING SPACES
		SCALE: N.T.S.	DATE: MAY 2022 DWG. NO. 300-4

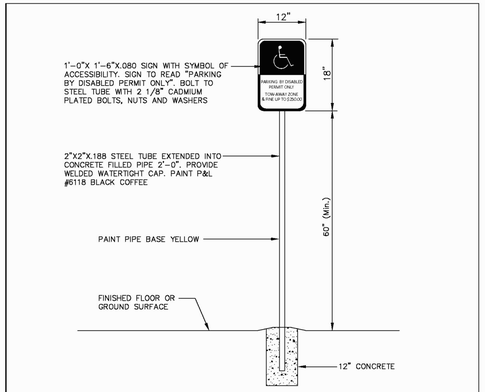

ACCESSIBLE PARKING SPACE SIGN

N.T.S.

SIGN NOTE

ACCESSIBLE PARKING SPACES SHALL BE POSTED WITH A FIXED PARKING SIGN NO LESS THAN 60" Min. TO THE BOTTOM OF THE SIGN AND WHICH BEARS THE INTERNATIONAL SYMBOL OF ACCESSIBILITY MEETING THE REQUIREMENTS OF THE STANDARDS AND THE CAPTION "PARKING BY DISABLED PERMIT ONLY." AND MUST INDICATE THE PENALTY FOR ILLEGAL USE OF THE SPACE.

ENGINEERING STANDARDS 2025

REVISIONS BY	DATE	ENGINEERING DIVISION CITY OF POMPANO BEACH	ACCESSIBLE SPACE SIGN
		SCALE: N.T.S.	DATE: MAY 2022 DWG. NO. 300-5

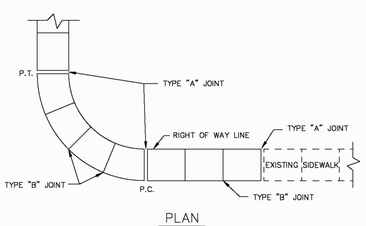

PLAN

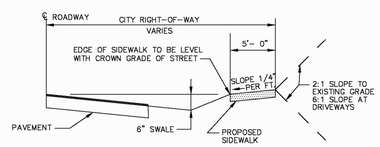

TYPICAL SIDEWALK SECTION

SIDEWALK DETAILS

ENGINEERING STANDARDS 2025

REVISIONS BY	DATE	ENGINEERING DIVISION CITY OF POMPANO BEACH	SIDEWALK DETAILS
		SCALE: N.T.S.	DATE: JUNE 2022 DWG. NO. 301-1

TABLE OF SIDEWALK JOINTS	
TYPE	LOCATION
"A"	JOINT SHALL BE PLACED AT P.C. AND P.T. OF CURVES, JUNCTION OF EXISTING SIDEWALKS, EVERY 60' ON NEW SIDEWALKS AND WHERE SIDEWALKS ABUT CONCRETE CURBS, DRIVEWAYS AND SIMILAR STRUCTURES.
"B"	JOINT SHALL BE PLACED 5'-0" CENTER
"C"	JOINT SHALL BE PLACED AT 20' INTERVALS

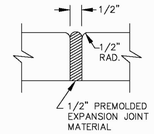

TYPE "A" JOINT

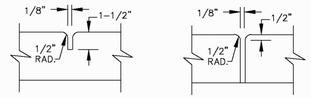

TYPE "B" JOINT TYPE "C" JOINT

NOTE: SIDEWALK SHALL BE 4" THICK EXCEPT IN DRIVEWAYS WHERE THE THICKNESS SHALL BE 6".

SIDEWALK DETAILS

ENGINEERING STANDARDS 2025

REVISIONS BY	DATE	ENGINEERING DIVISION CITY OF POMPANO BEACH	SIDEWALK DETAILS
		SCALE: N.T.S.	DATE: JUNE 2022 DWG. NO. 301-2

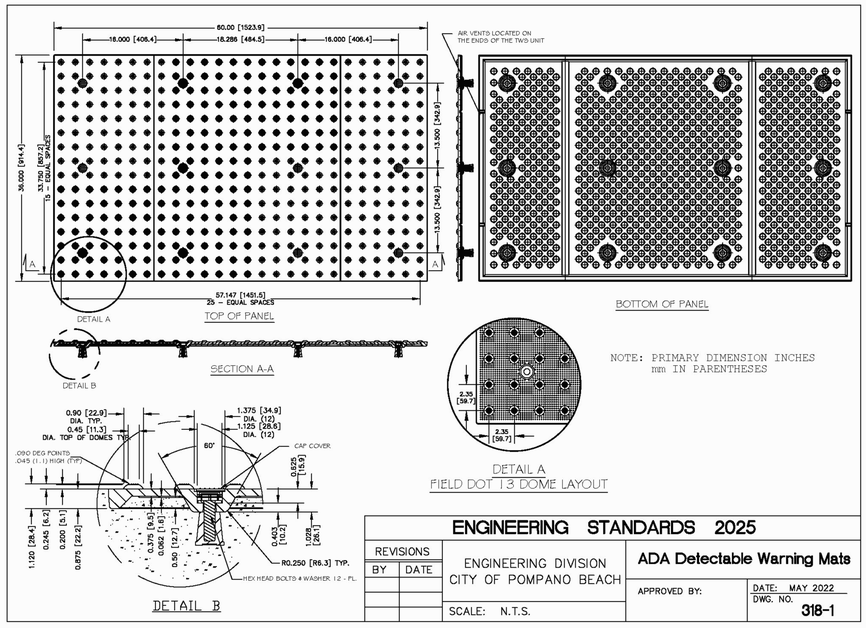

DETAIL A
FIELD DOT 13 DOME LAYOUT

DETAIL B

ADA Detectable Warning Mats

ENGINEERING STANDARDS 2025

REVISIONS BY	DATE	ENGINEERING DIVISION CITY OF POMPANO BEACH	ADA Detectable Warning Mats
			APPROVED BY:
		SCALE: N.T.S.	DATE: MAY 2022 DWG. NO. 318-1

Regina Bobo-Jackson, State of Florida, Professional Engineer, License No. 38550

This item has been digitally signed and sealed by Regina Bobo-Jackson, P.E. on the date adjacent to the seal.

Printed copies of this document are not considered signed and sealed and the signature must be verified on any electronic copies.

GATOR ENGINEERING CONSULTANTS, INC.
1060 GRIFFIN ROAD, SUITE 102
DAVIE, FL 33328
TEL: (954) 434-5905 FAX: (954) 434-5904
CERTIFICATE OF AUTHORIZATION NUMBER 5287

Regina Bobo-Jackson
Digitally signed by Regina Bobo-Jackson
Date: 2025.07.28 15:22:44 -04'00'
REGINA BOBO-JACKSON LICENSE No. 38550 STATE OF FLORIDA PROFESSIONAL ENGINEER SEAL
REGINA BOBO-JACKSON, P.E.
FL. P.E. NO.: 38550

AUTOMOTIVE CUSTOMIZERS WAREHOUSE
1777 N ANDREWS AVENUE
POMPANO BEACH, FL 33069

REVISIONS

No.	DATE	DESCRIPTION

GEA PROJECT NO. : 23010
DATE : 11-12-23
SCALE : AS SHOWN
DESIGNED BY : R.B.J.
DRAWN BY : C.P.R.
CHECKED BY : R.B.J
APPROVED BY : R.B.J

SHEET TITLE

SITE DETAILS

C3 OF 8