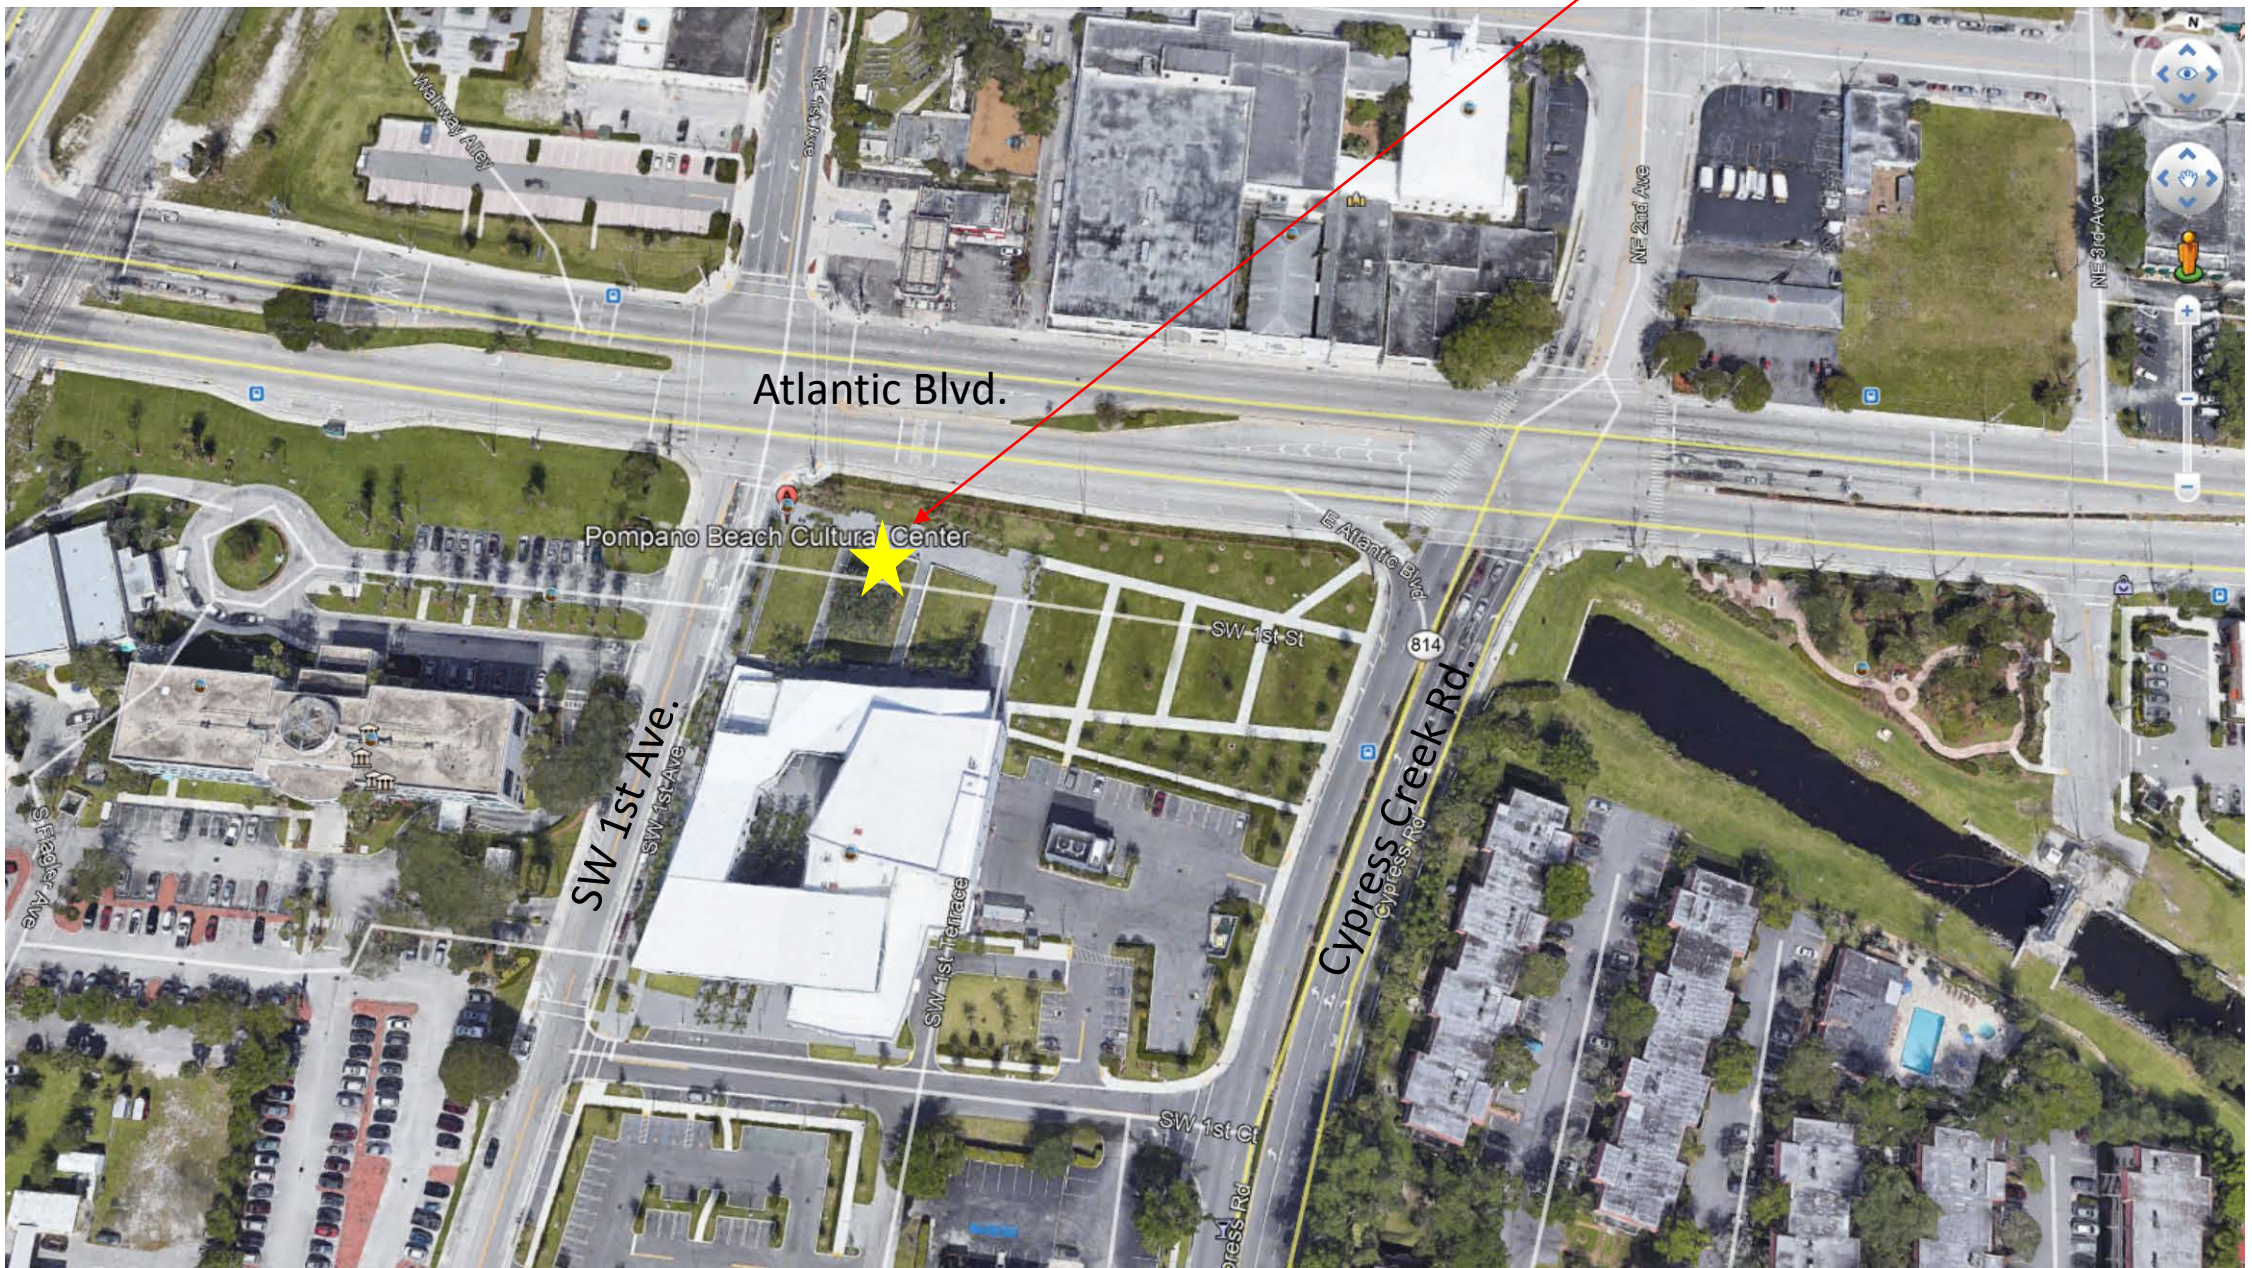Proposed Artwork Location