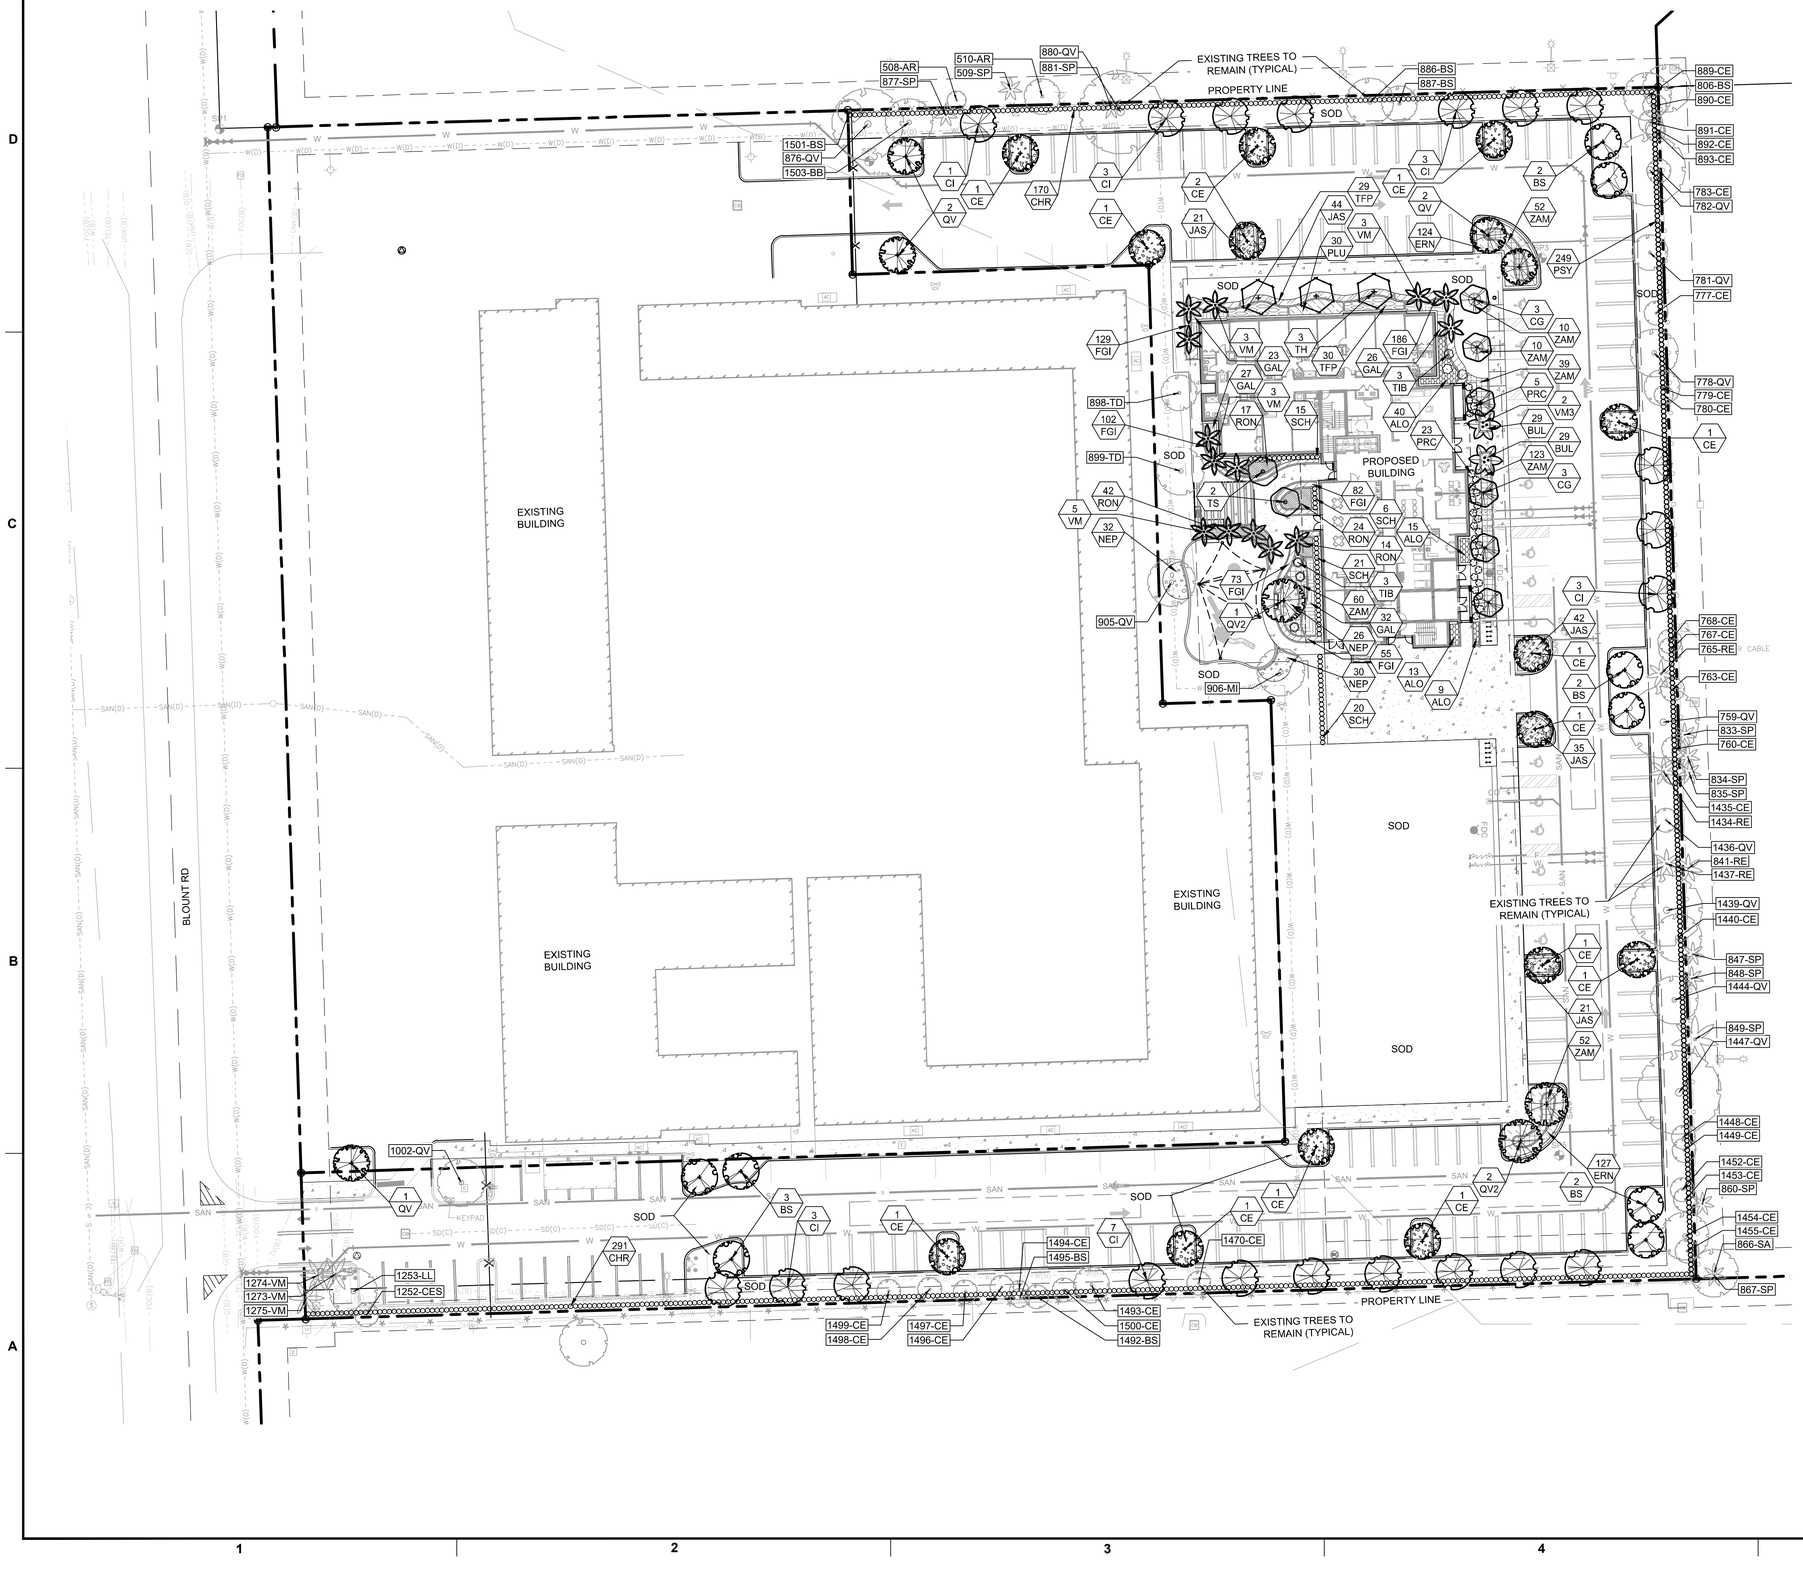

PLANT QUICK REFERENCE GUIDE	
CODE	BOTANICAL / COMMON NAME
TREES	
BS	BURSERA SIMARUBA GUMBO LIMBO
CG	CAESALPINIA GRANADILLO BRIDAL VEIL TREE
CI	CALOPHYLLUM INOPHYLLUM BEAUTY LEAF
CE	CONOCARPUS ERECTUS GREEN BUTTONWOOD
QV	QUERCUS VIRGINIANA LIVE OAK
QV2	QUERCUS VIRGINIANA LIVE OAK
TH	TABEBUIA HETEROPHYLLA PINK TABEBUIA
TS	TECOMA STANS YELLOW BELLS
PALMS	
VM3	VEITCHIA MONTGOMERYANA MONTGOMERY PALM
VM	VEITCHIA MONTGOMERYANA MONTGOMERY PALM
SHRUBS	
CHR	CHRYSOBALANUS ICACO COCO PLUM
PRC	PHILODENDRON X 'ROJO CONGO' ROJO CONGO
PSY	PSYCHOTRIA NERVOSA WILD COFFEE
SCH	SCHEFFLERA ARBORICOLA GREEN ARBORICOLA
TIB	TIBOUCHINA GRANULOSA PURPLE GLORY TREE
SHRUB AREAS	
ALO	ALOCASIA X 'CALIDORA' DWARF ELEPHANT EAR
BUL	BULBINE FRUTESCENS BULBINE
ERN	ERNODEA LITTORALIS GOLDEN CREEPER
FGI	FICUS 'GREEN ISLAND' GREEN ISLAND FICUS
GAL	GALPHIMIA GRACILIS THYALLIS
JAS	JASMINUM VOLUBILE WAX JASMINE
NEP	NEPHROLEPIS EXALTATA BOSTON FERN
PLU	PLUMBAGO AURICULATA 'IMPERIAL BLUE' PLUMBAGO
RON	RONDELETIA LEUCOPHYLLA PANAMA ROSE
TFP	TABERNAEMONTANA DIVARICATA 'FLORE PLENO' FLORE PLENO
ZAM	ZAMIA PUMILA COONTIE

N

GRAPHIC SCALE

0 30 60

SCALE= 1" = 30'

NOTE: PRINTED DRAWING SIZE MAY HAVE CHANGED FROM ORIGINAL. VERIFY SCALE USING BAR SCALE ABOVE.

DRC

PZ25-12000022

10.01.2025

KEITH

301 East Atlantic Blvd.
Pompano Beach, FL 33060
PH: (954) 788-3400

Florida Engineering Business License: CA7928
Florida Surveyor and Mapper Business License: LB6860
Florida Landscape Architecture Business License: LC26000457

REVISIONS

NO.	DESCRIPTION	DATE

Plotted by: slanducci On 8/27/2025 9:06 AM

PRELIMINARY PLAN NOT FOR CONSTRUCTION

THESE PLANS ARE NOT FULLY PERMITTED AND ARE SUBJECT TO REVISIONS MADE DURING THE PERMITTING PROCESS.

RESPONSIBILITY FOR THE USE OF THESE PLANS PRIOR TO OBTAINING PERMITS FROM ALL AGENCIES HAVING JURISDICTION OVER THE PROJECT WILL FALL SOLELY UPON THE USER.

ISSUE DATE:	07/03/25
DESIGNED BY:	SL, RK
DRAWN BY:	SL, GM
CHECKED BY:	KS
BID-CONTRACT:	

This item has been digitally signed and sealed by Paul H. Weinberg, on the date below using a Digital Signature.

REGISTERED LANDSCAPE ARCHITECT PAUL H. WEINBERG LA 6666804 STATE OF FLORIDA

Printed copies of this document are not considered signed and sealed and the signature must be verified on any electronic copies.

Date: 2025.08.27 09:19:48-04'00'

PAUL H. WEINBERG, PLA
FLORIDA REG. NO. LA6666804
(FOR THE FIRM)

CLIENT

GREEN MILLS GROUP

PROJECT

ASPIRE 1650

SHEET TITLE

PLANTING PLAN

SHEET NUMBER LP-101

PROJECT NUMBER 16500.00

STATUS: PRELIMINARY

Drawing name: \\keith-fs01\1141\16500.00 - Aspire 1650 - Green Mills Group\Landscape Architecture\CAD\16500.00-LP-1XX.dwg