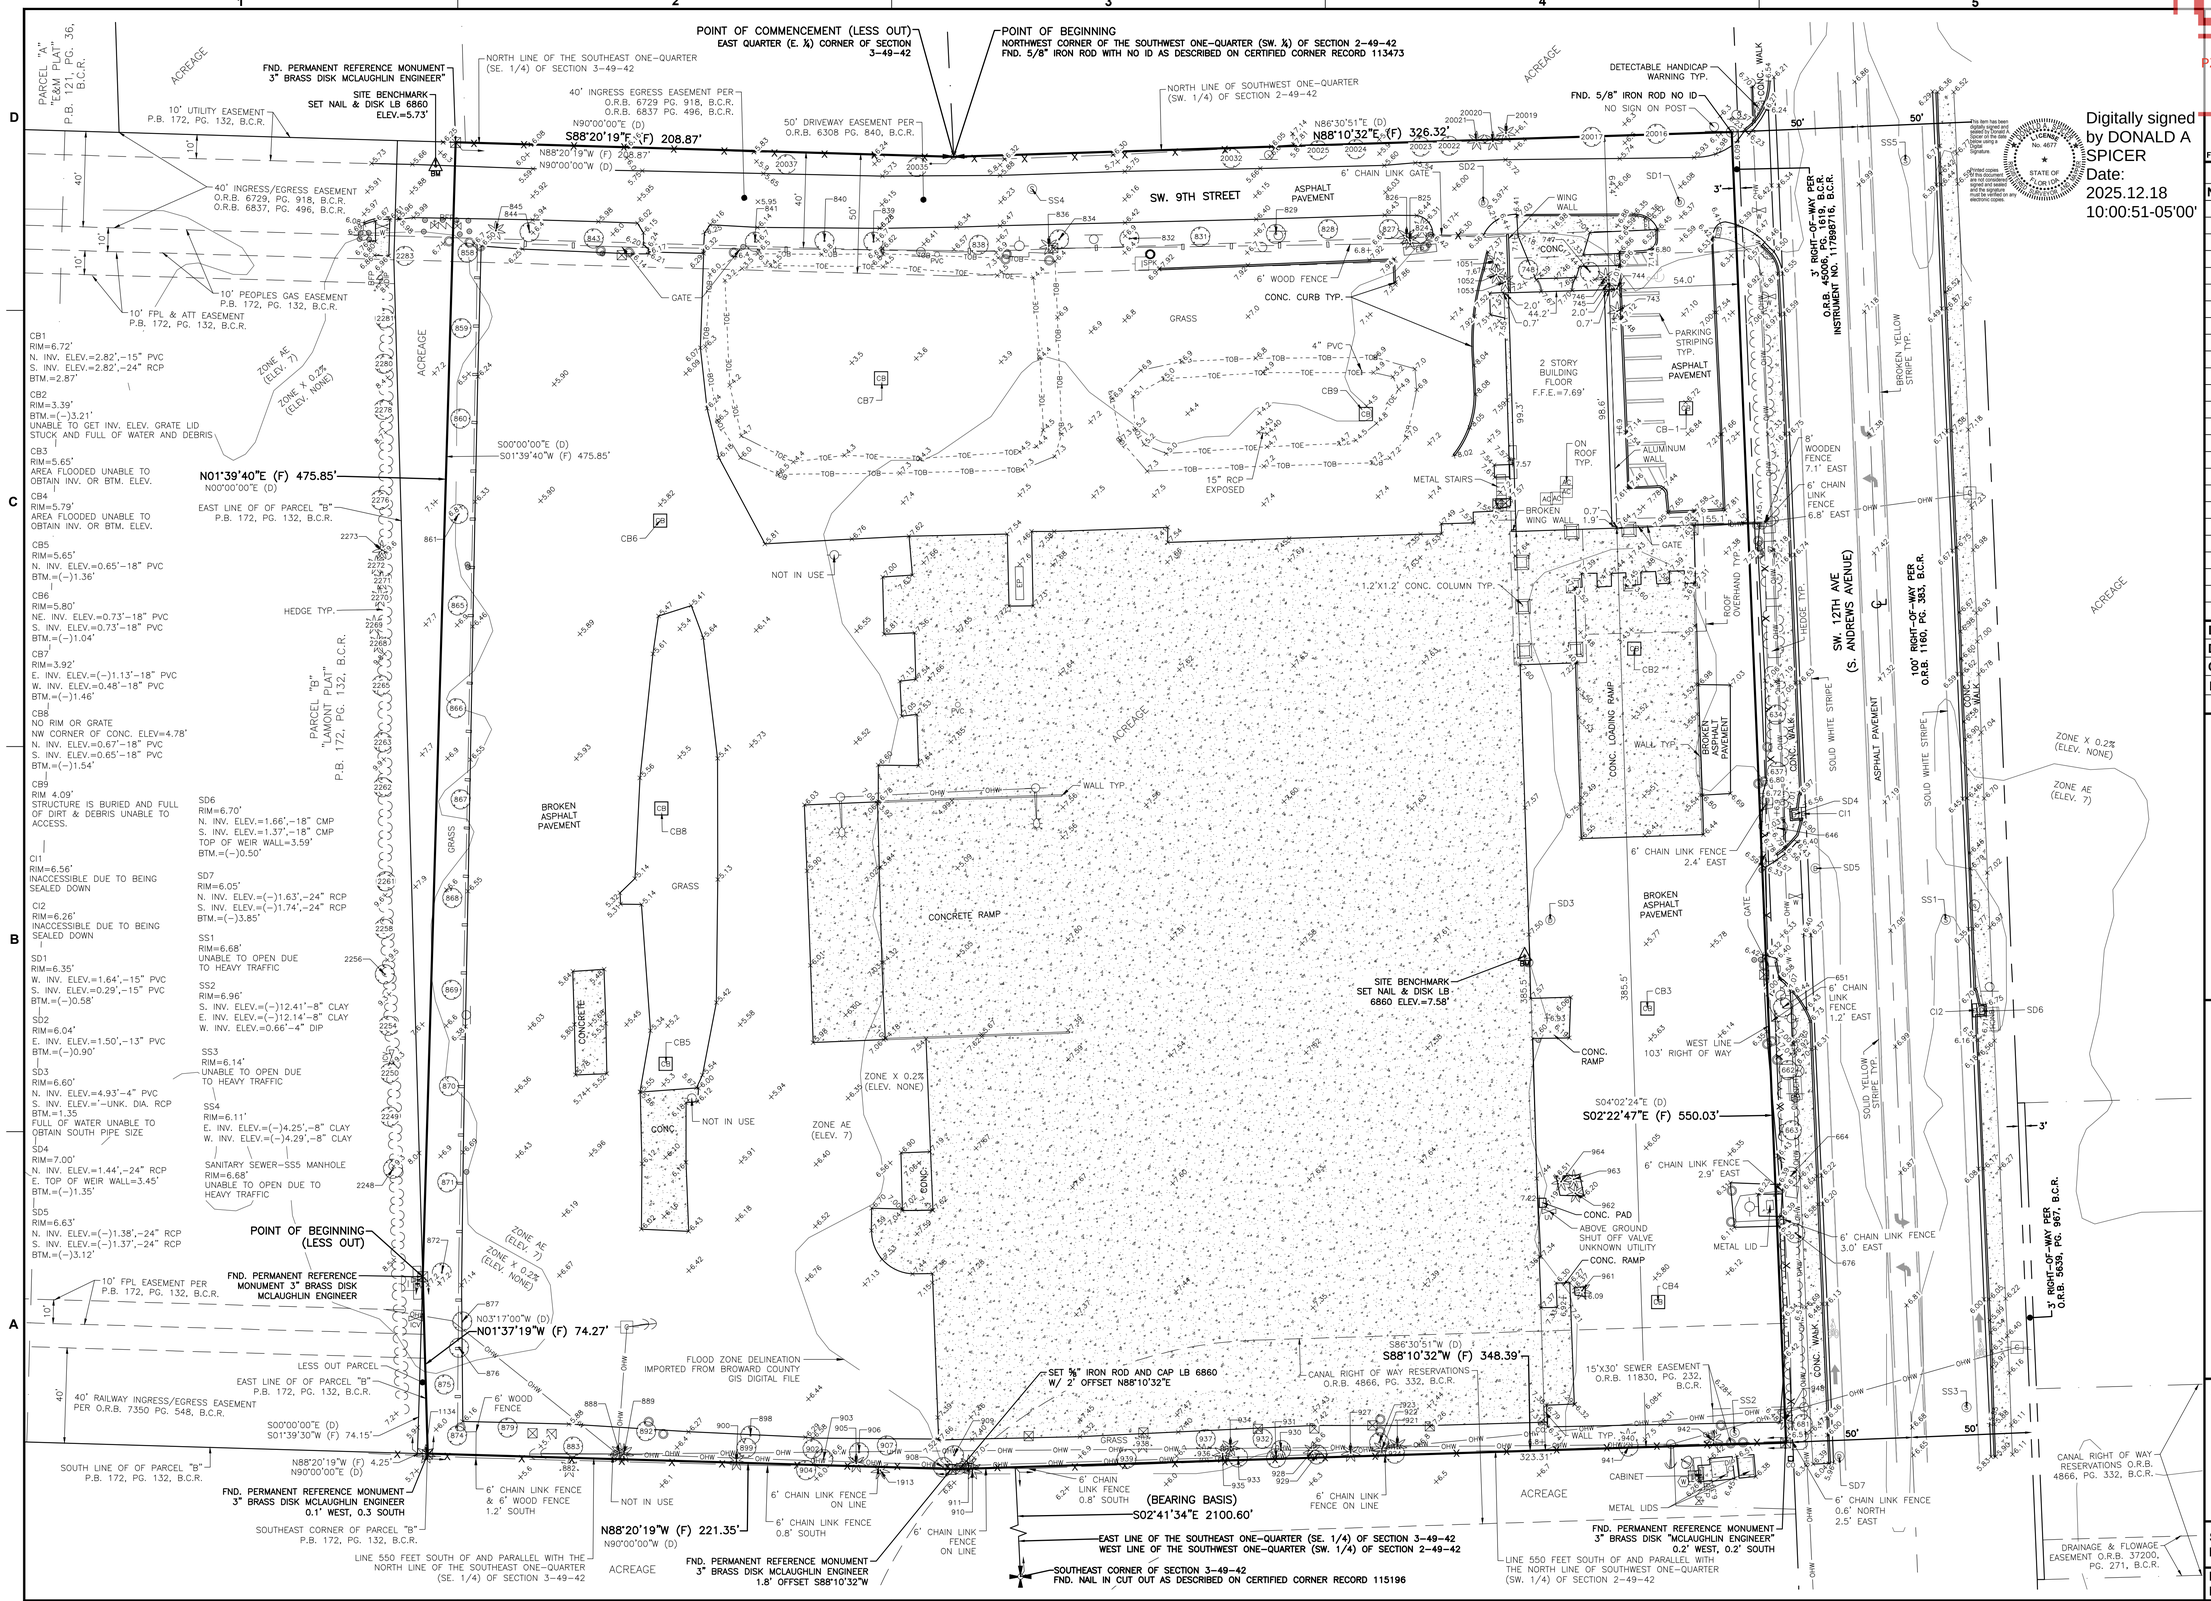

Digitally signed by DONALD A SPICER
Date: 2025.12.18 10:00:51-05'00'

DRC
PZ25-12000039
02/18/2026

KEITH
301 East Atlantic Blvd.
Pompano Beach, FL 33060
PH: (954) 788-3400
Florida Engineering Business License: CA7928
Florida Surveyor and Mapper Business License: LB6860
Florida Landscape Architecture Business License: LC26000457

REVISIONS		
NO.	DESCRIPTION	DATE
1	ADDED CATCH BASINS	12/10/25

DATE:	11/10/25
DRAWN BY:	ZPB
CHECKED BY:	DAS
FIELD BOOK:	1170, 1174, 1201, 1202

N

GRAPHIC SCALE
0 30 60
SCALE: 1" = 30 '
NOTE: PRINTED DRAWING SIZE MAY HAVE CHANGED FROM ORIGINAL. VERIFY SCALE USING BAR SCALE ABOVE.

951 S. ANDREWS AVENUE, CITY OF POMPANO BEACH, BROWARD COUNTY, FLORIDA

SHEET TITLE
BOUNDARY AND TOPOGRAPHIC SURVEY

SHEET NUMBER 2 OF 2
PROJECT NUMBER 15427.00

Plotted by: dspicer On 12/18/2025 9:57 AM

Drawing name: H:\15427.00 - 951 S Andrews Ave - Jadlan\CIS\Survey\DWG\15427.00 BOUNDARY & TOPO SURVEY.dwg