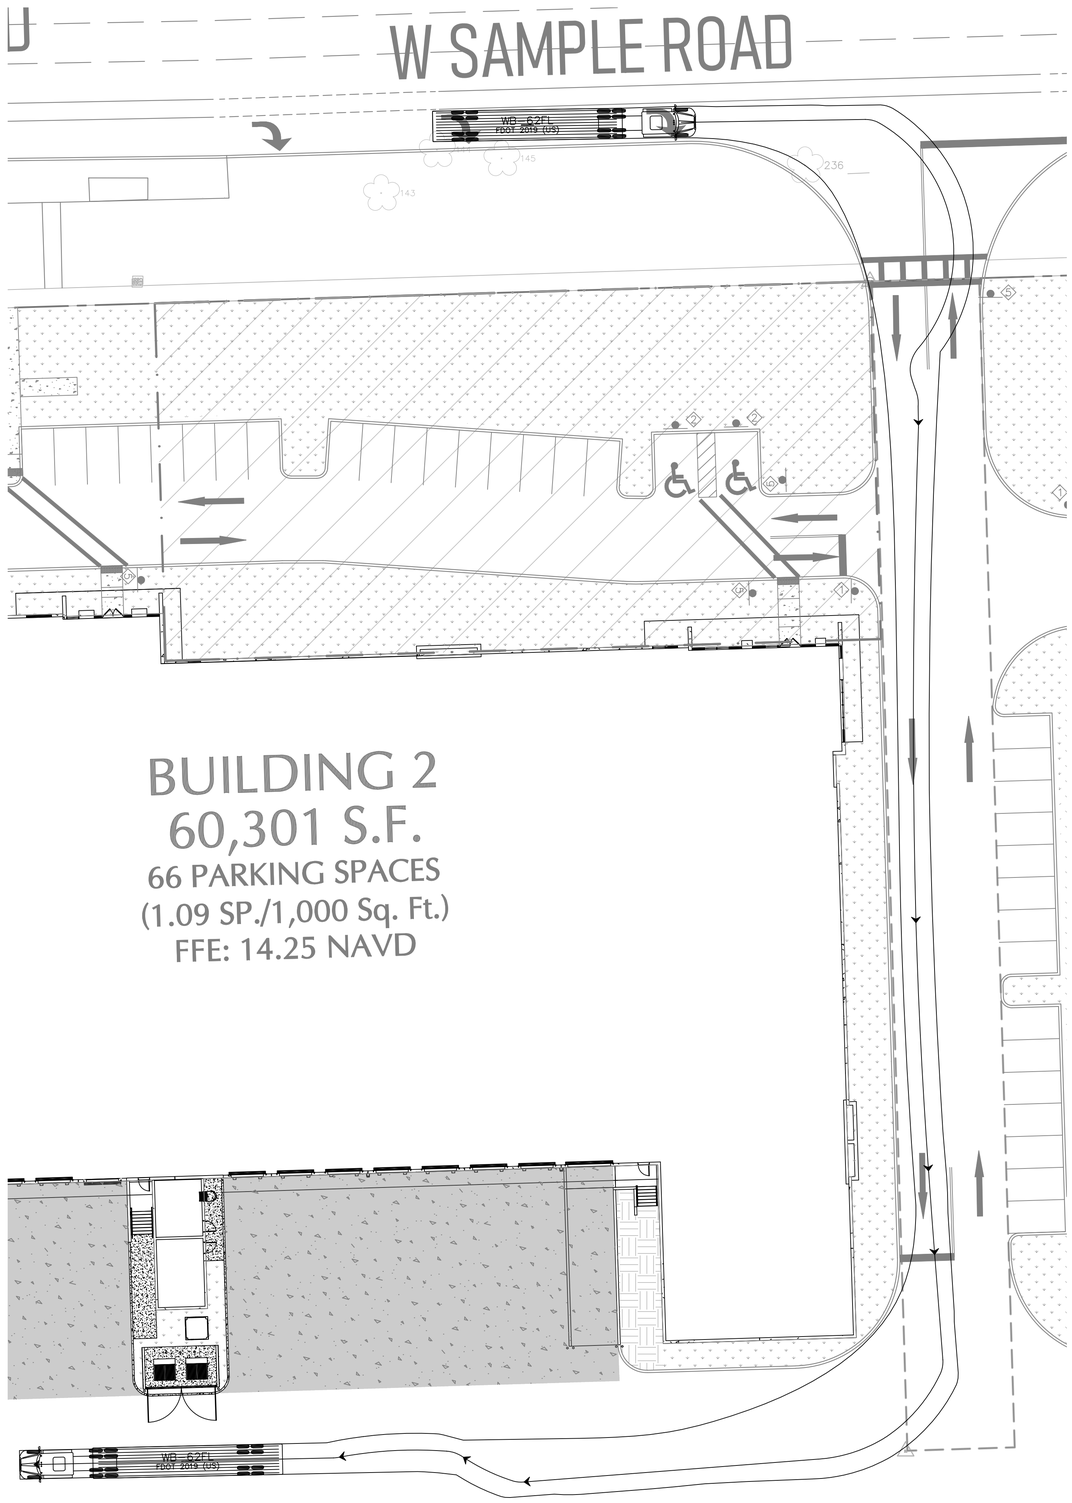

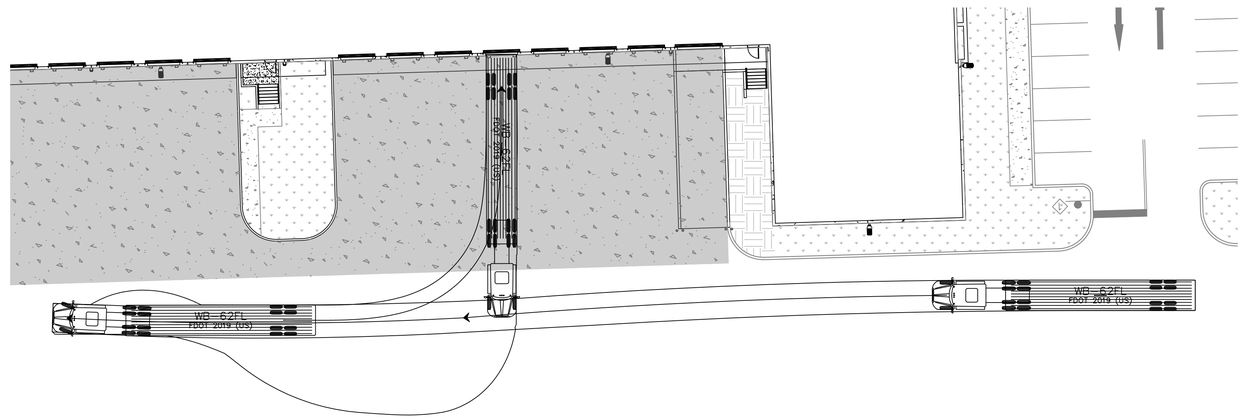

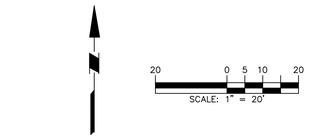

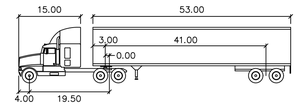

WB-62FL

	feet		
Tractor Width	: 8.00	Lock to Lock Time	: 6.0
Trailer Width	: 8.50	Steering Angle	: 28.4
Tractor Track	: 8.00	Articulating Angle	: 70.0
Trailer Track	: 8.50		

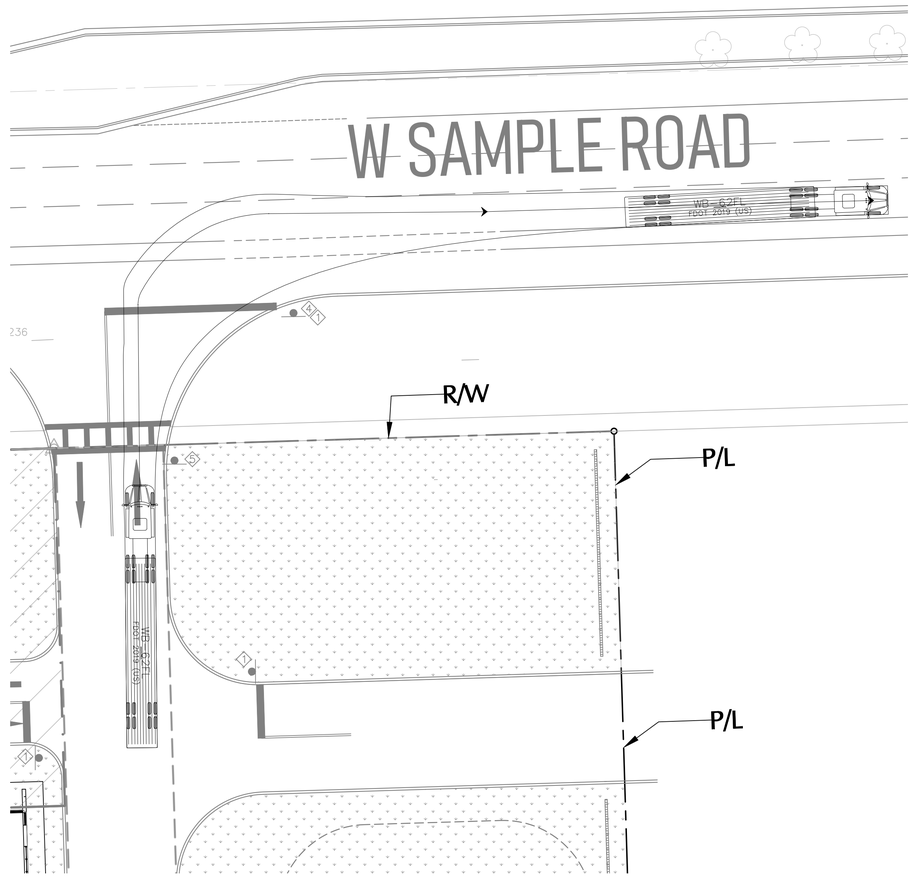

Date	Description	No.
REVISIONS		

This item has been digitally signed and sealed by Michael Carr, PE. on the date adjacent to the seal

Printed Copies of this document are not considered signed and sealed and the signature must be verified on any electronic copies.

SIGNATURE DATE SIGNED

MICHAEL CARR
PROFESSIONAL ENGINEER FL Lic. No. 72424

LANGAN
Langan Engineering and Environmental Services, LLC
110 East Broward Boulvard, Suite 1500
Fort Lauderdale, FL 33301
T: 954.320.2100 F: 954.320.2101 www.langan.com
FL CERTIFICATE OF AUTHORIZATION NO. 00006601/LB8172/LB8198

Project

FESTIVAL INDUSTRIAL

POMPANO BEACH
BROWARD COUNTY FLORIDA

Drawing Title

SEMI TRUCK CIRCULATION PLAN

Project No.	Drawing No.
330134201	SP-5.0
Date: FEBRUARY 2025	
Drawn By: JAM	
Checked By: MPC	

DRC
PZ24-12000024
03/19/2025

© 2024 Langan

Project No. 330134201

Date: 2/7/2025 Time: 11:40 User: ewhitemarin Style Table: Langan.stb Layout: SP-5.0 Document Code: 330134201-0501-CP102-0104