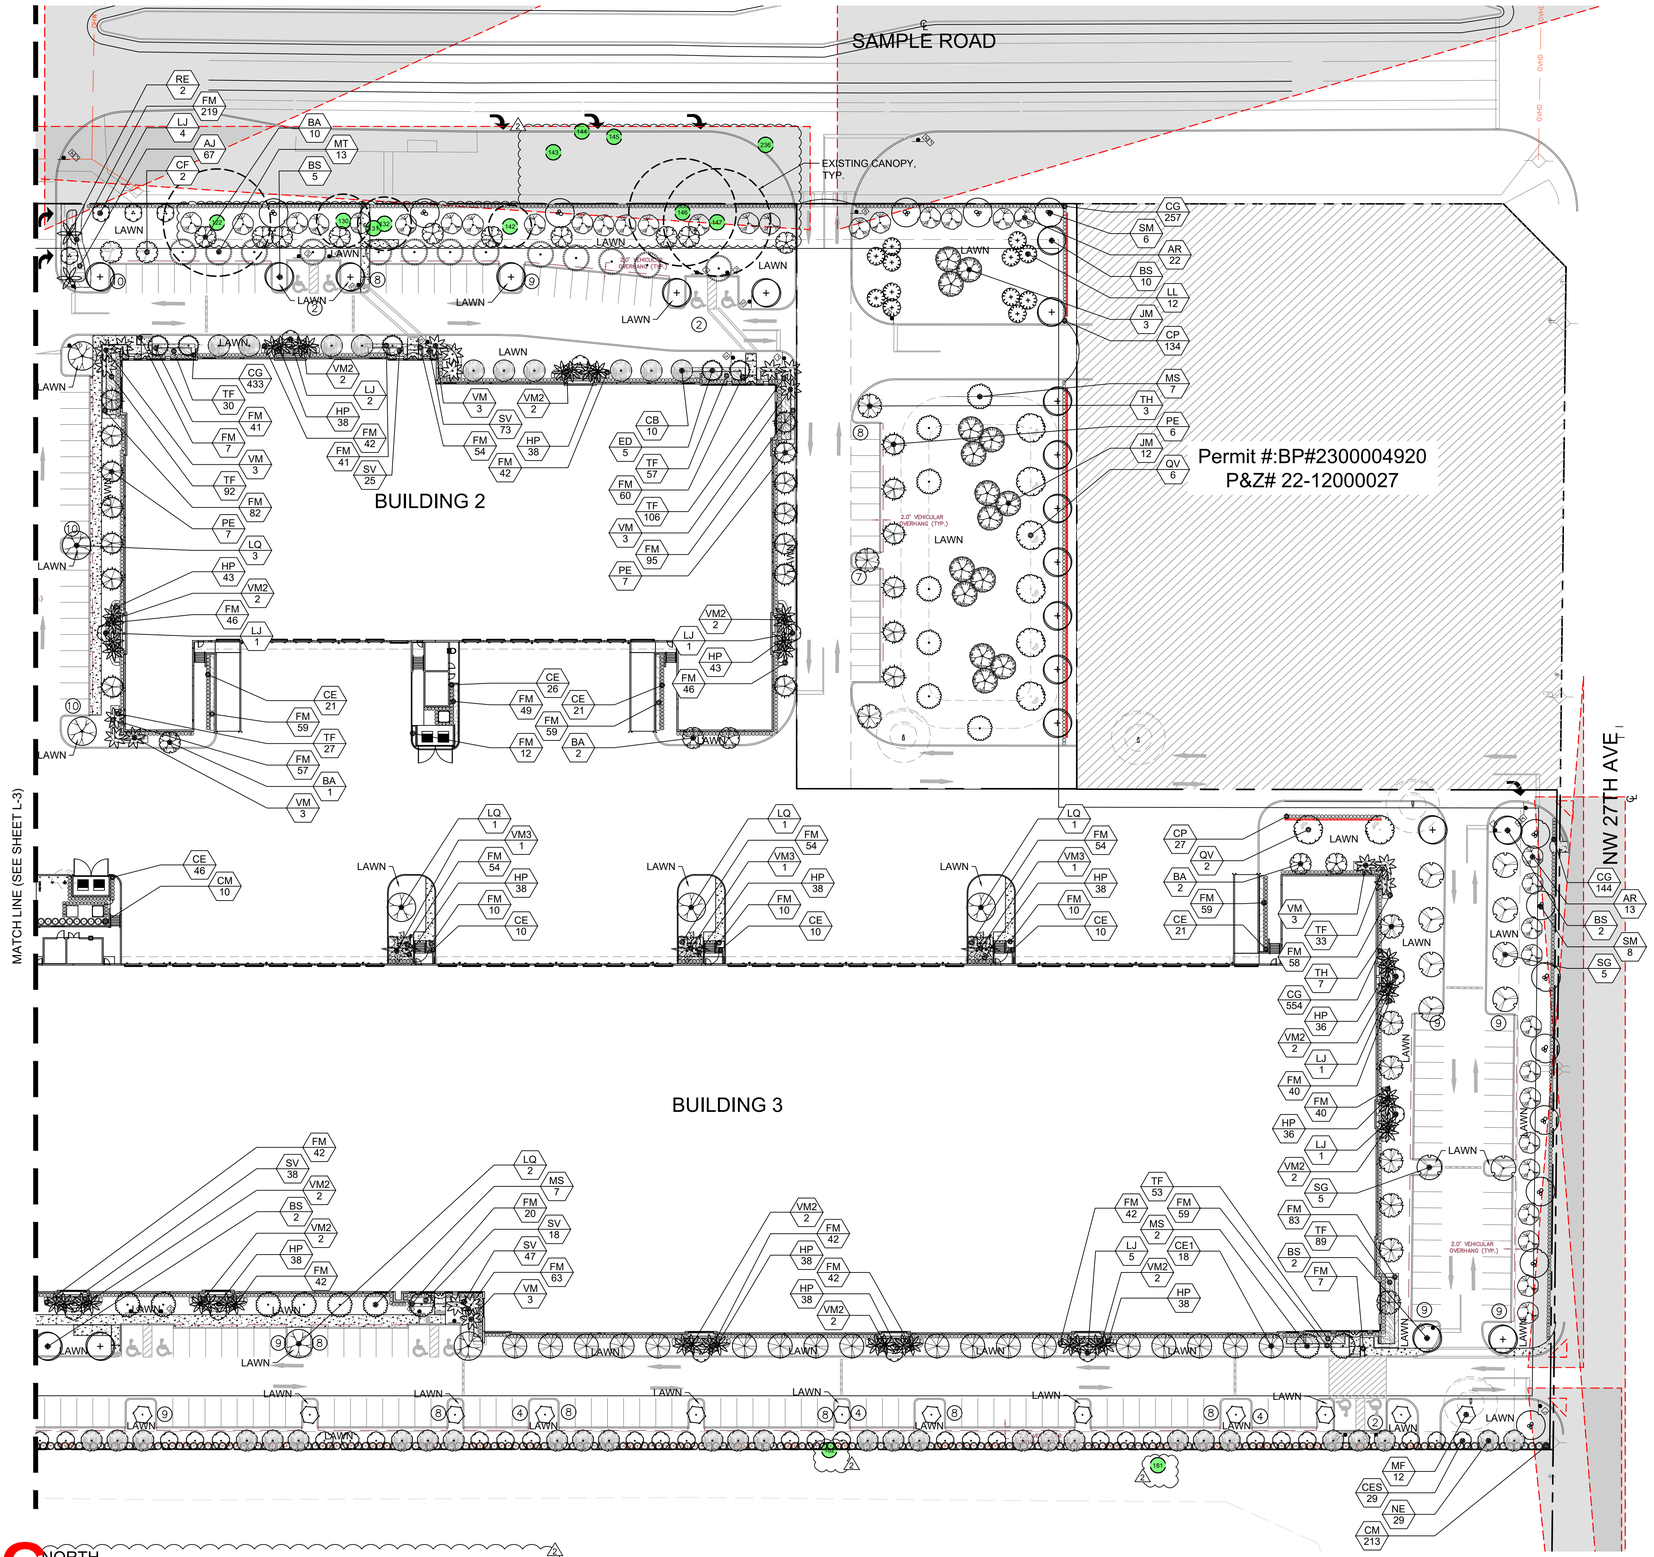

SYMBOL LEGEND

Tree to Remain

EXISTING CANOPY

LANDSCAPE PLAN

Scale: 1" = 40'-0"

NORTH

DRC

PZ24-12000024

03/19/2025

WITKIN HULTS + PARTNERS

307 south 21st avenue hollywood, florida
phone: 954.923.9681 facsimile: 954.923.9689
www.witkindesign.com

©2020 WITKIN HULTS + PARTNERS
THE DESIGN AND DRAWINGS HEREIN ARE THE INTELLECTUAL PROPERTY OF THIS LANDSCAPE ARCHITECT AND ARE PROTECTED UNDER THE COPYRIGHT PROTECTION ACT

Project:

FESTIVAL FLEA MARKET

POMPANO, FL

LANDSCAPE PLAN

Revisions:	Date:	By:
1) DRC Comments	01.02.2025	MAV
2) DRC Comments	02.10.2025	MAV

Seal:

REGISTERED LANDSCAPE ARCHITECT STEVEN C. EAVES LA 6667290 STATE OF FLORIDA

Lic. # LA6667290
Member: A.S.L.A.

Digitally signed by Steven C Eaves
Date: 2025.02.12 14:06:16 -05'00'

Drawing: Landscape Plan

Date: 11/25/2024

Scale: See Left

Drawn by: MAV

Sheet No.:

L-3

Cad Id.: 2024-070