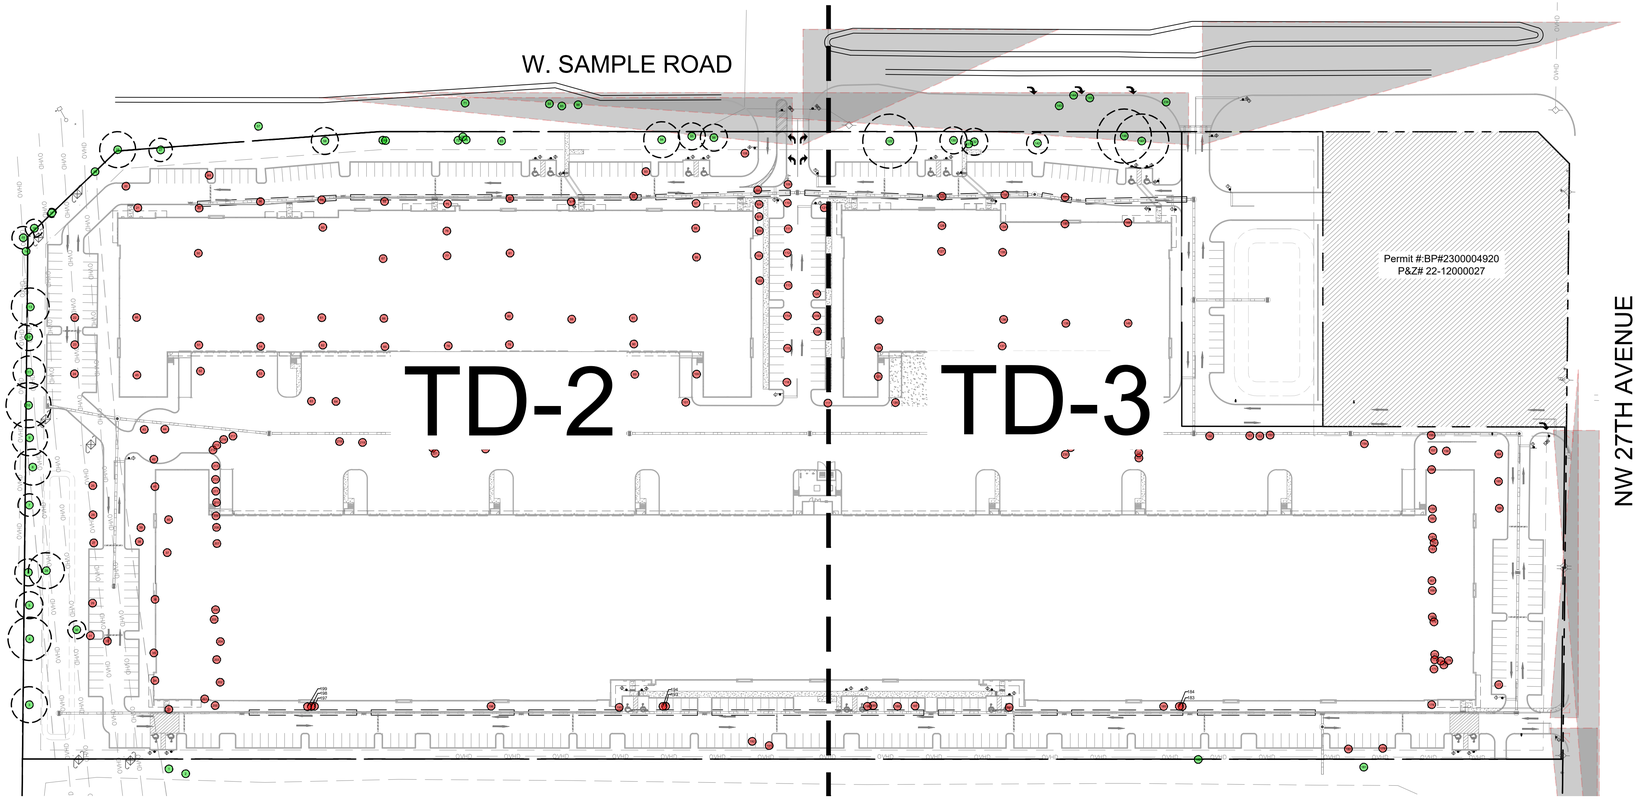

KEY PLAN NORTH

Scale: NTS

SYMBOL LEGEND

Tree to Remain

EXISTING CANOPY

Tree to Remove

SHEET INDEX:

TD-1 INDEX
TD-2 TREE DISPOSITION PLAN
TD-3 TREE DISPOSITION PLAN
TD-4 TREE LIST

Mitigation Calculation	
Total DBH of Non-Specimen Trees to Remove (in)	502
Total DBH of Non-Specimen Palms to Remove (in)	747
Total DBH Removed (in)	**1,249**
Total Canopy Area of Non Specimen Trees to Remove (sq.ft)	40,756
Total Non-Specimen Tree Value to Remove ($)	$121,676.66
Total Specimen Tree Value to Remove ($)	$117,100.58
Total Value Removed ($)	**$238,777.24**

DRC

PZ24-12000024

03/19/2025

WITKIN HULTS + PARTNERS
307 south 21st avenue hollywood, florida
phone: 954.923.3681 facsimile: 954.923.3689
www.witkindesign.com

©2020 WITKIN HULTS + PARTNERS
THE DESIGN AND DRAWINGS HEREIN ARE THE INTELLECTUAL PROPERTY OF THIS LANDSCAPE ARCHITECT AND ARE PROTECTED UNDER THE COPYRIGHT PROTECTION ACT

Project:

FESTIVAL FLEA MARKET

POMPANO, FL

INDEX

Revisions:	Date:	By:
1) DRC Comments	01.02.2025	MAV
2) DRC Comments	02.12.2025	MAV

Seal:

STEVEN CHARLES EAVES LANDSCAPE ARCHITECT LA 6667290 STATE OF FLORIDA

Digitally signed by Steven C Eaves
Date: 2025.02.12 14:12:15 -05'00'

Lic. # LA6667290
Member: A.S.L.A.

Drawing: Index

Date: 02/05/2025

Scale: See Left

Drawn by: GM

Sheet No.:

TD-1

Cad Id.: 2024-070