DRC
PZ25-14000007
01/21/2026

Digitally signed by DONALD A SPICER
Date: 2025.12.18 09:23:52-05'00'

DONALD A SPICER LICENSE No. 4677 STATE OF FLORIDA REGISTERED LAND SURVEYOR AND MAPPER

This item has been digitally signed and sealed by Donald A Spicer on the date adjacent to the seal. Printed copies of this document are not considered signed and sealed and the signature must be verified on any electronic copies.

TOPOGRAPHIC SURVEY (SEE SHEET 12 OF 12 FOR BOUNDARY SURVEY)

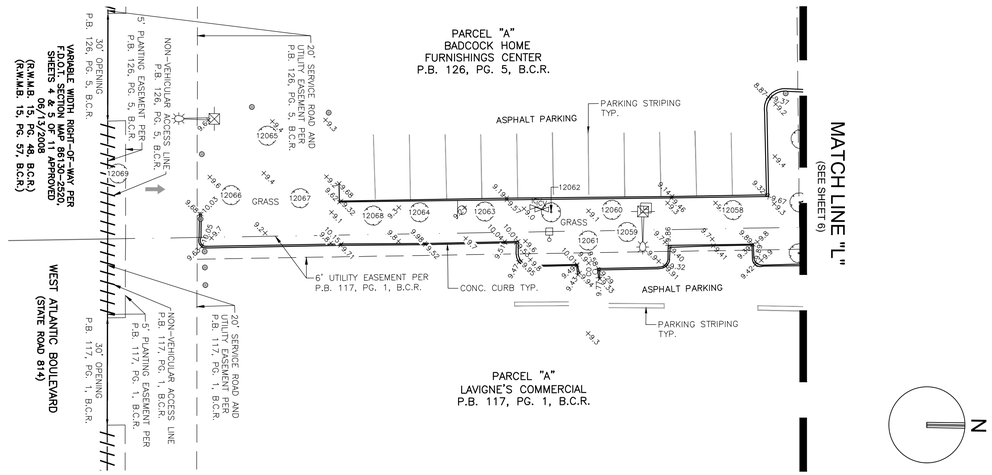

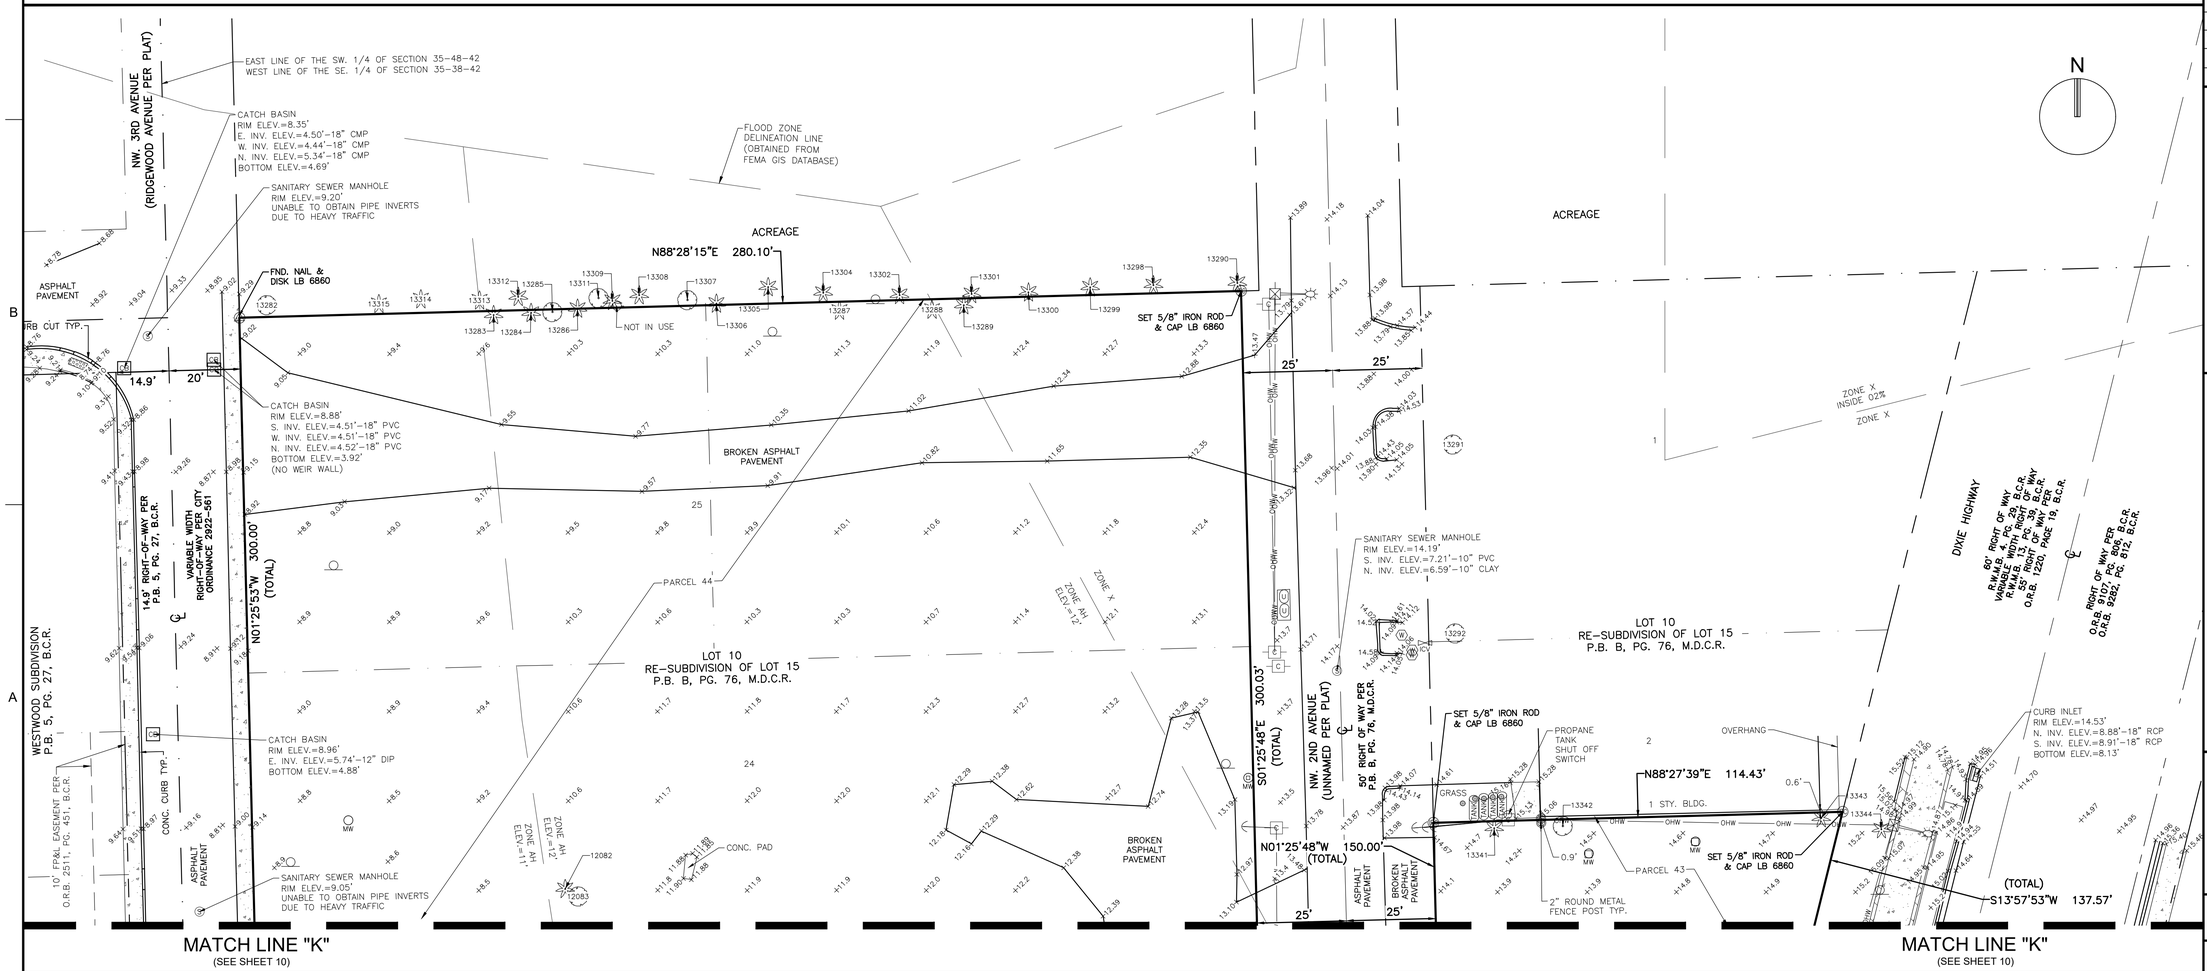

KEITH
301 East Atlantic Blvd.
Pompano Beach, FL 33060
PH: (954) 788-3400
Florida Engineering Business License: CA7928
Florida Surveyor and Mapper Business License: LB 6860
Florida Landscape Architecture Business License: LC26000457

REVISIONS

NO.	DESCRIPTION	DATE
1	VACATED ALLEY LABELS	12/15/25

Plotted by: dbittner On 12/17/2025 8:32 AM

DATE:	10/21/25
DRAWN BY:	ZPB
CHECKED BY:	DAS
FIELD BOOK:	1113/1203/1205

GRAPHIC SCALE
0 20 40
SCALE: 1" = 20'
NOTE: PRINTED DRAWING SIZE MAY HAVE CHANGED FROM ORIGINAL. VERIFY SCALE USING BAR SCALE ABOVE.

DOWNTOWN POMPANO CITY HALL SITE

RP DEVELOPMENT LLC

SHEET TITLE
BOUNDARY & TOPOGRAPHIC SURVEY

SHEET NUMBER	11 OF 12
PROJECT NUMBER	15083.00