DRC
PZ25-14000007
01/21/2026

TOPOGRAPHIC SURVEY (SEE SHEET 12 OF 12 FOR BOUNDARY SURVEY)

MATCH LINE "C" (SEE SHEET 10)

MATCH LINE "D" (SEE SHEET 10)

MATCH LINE "D" (SEE SHEET 10)

MATCH LINE "B" (SEE SHEET 6)

MATCH LINE "A" (SEE SHEET 4)

MATCH LINE "A" (SEE SHEET 4)

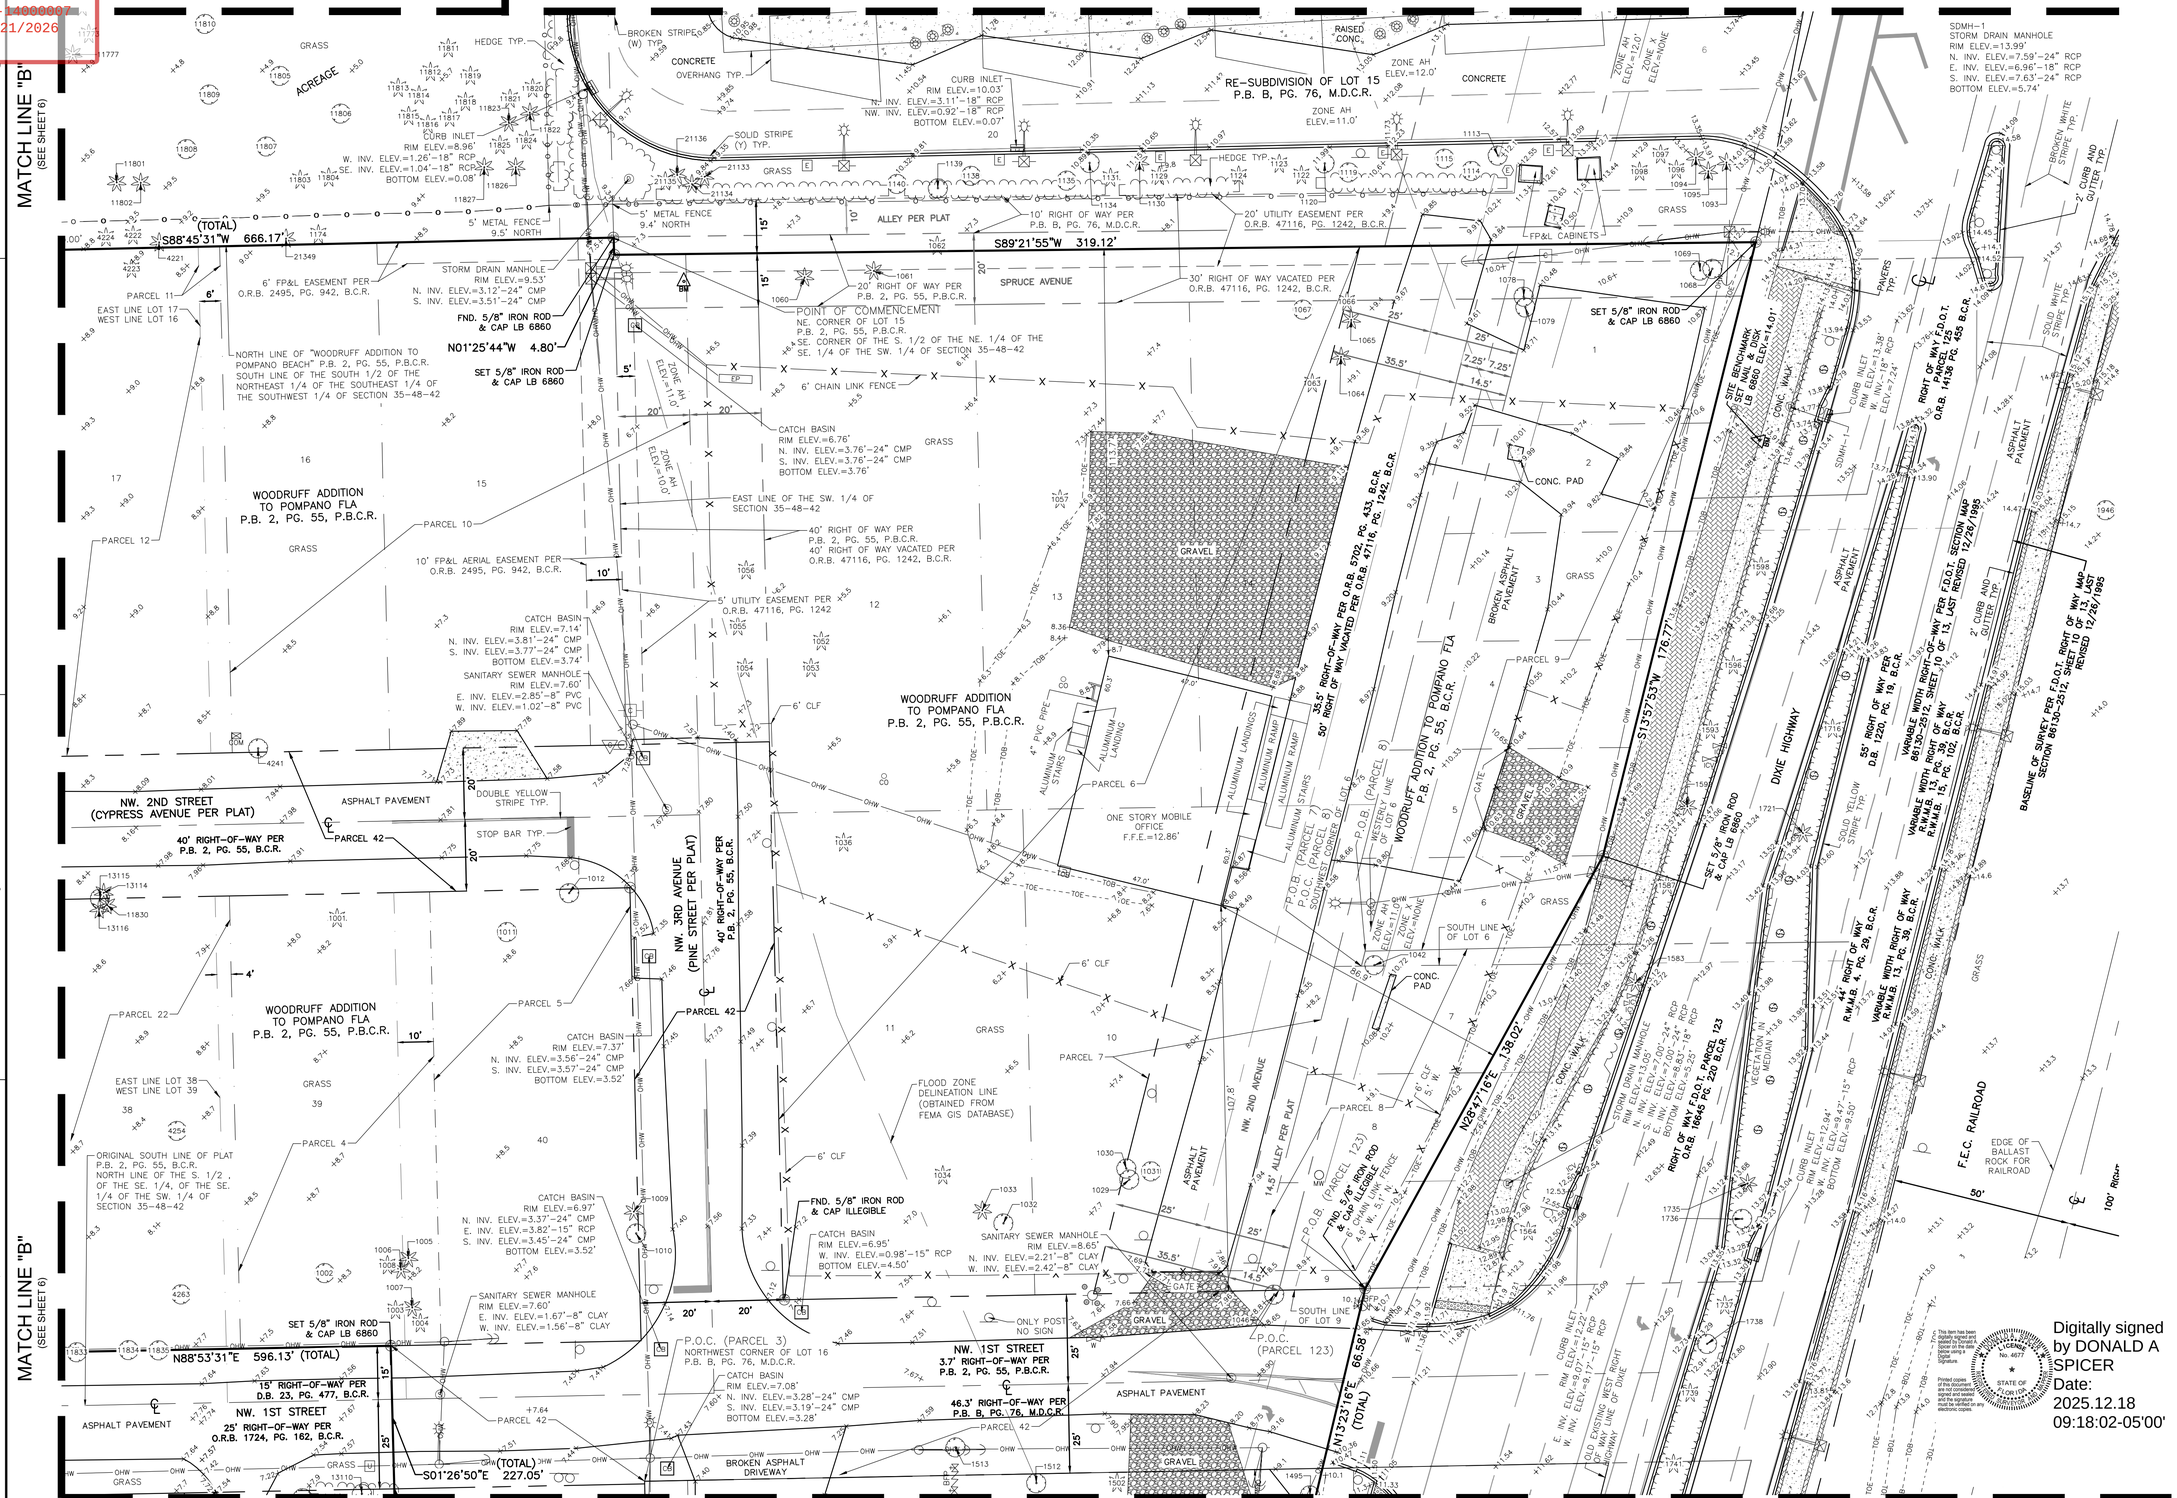

KEITH
301 East Atlantic Blvd.
Pompano Beach, FL 33060
PH: (954) 788-3400
Florida Engineering Business License: CA7928
Florida Surveyor and Mapper Business License: LB 6860
Florida Landscape Architecture Business License: LC26000457

REVISIONS

NO.	DESCRIPTION	DATE
1	VACATED ALLEY LABELS	12/15/25

DATE:	10/21/25
DRAWN BY:	ZPB
CHECKED BY:	DAS
FIELD BOOK:	1203

N

GRAPHIC SCALE
0 20 40
SCALE: 1" = 20 '
NOTE: PRINTED DRAWING SIZE MAY HAVE CHANGED FROM ORIGINAL. VERIFY SCALE USING BAR SCALE ABOVE.

DOWNTOWN POMPANO CITY HALL SITE

RP DEVELOPMENT LLC

SHEET TITLE
BOUNDARY & TOPOGRAPHIC SURVEY

SHEET NUMBER 5 OF 12

PROJECT NUMBER 15083.00

Plotted by: dbittner On 12/17/2025 8:31 AM