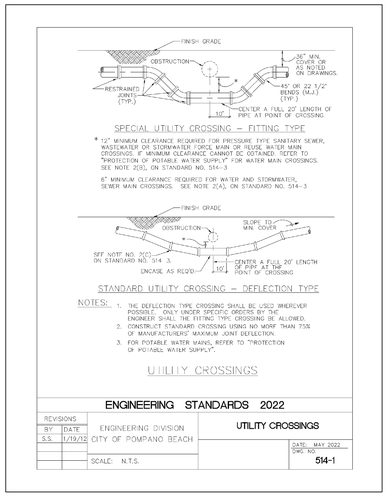

ENGINEERING STANDARDS 2022

REVISIONS BY	DATE	ENGINEERING DIVISION CITY OF POMPANO BEACH	UTILITY CROSSINGS
S.S.	1/19/12	SCALE: N.T.S.	DATE: MAY 2022 DWG NO. 514-1

PROTECTION OF POTABLE WATER SUPPLY NOTES

A. GENERAL
IN ADDITION TO THESE REQUIREMENTS, ALL POTABLE WATER MAINS CONSTRUCTED IN THE VICINITY OF STORM SEWERS, SANITARY SEWERS OR FORCE MAINS SHALL COMPLY WITH THE STANDARDS AND PROVISIONS OF FLORIDA ADMINISTRATIVE CODE CHAPTER 62-555, GREAT LAKES-UPPER MISSISSIPPI RIVER BOARD OF STATE SANITARY ENGINEERS (GLUMRB) "RECOMMENDED STANDARDS FOR WATER WORKS", AND GLUMRB "RECOMMENDED STANDARDS FOR WASTEWATER FACILITIES".

B. DEFINITIONS
FOR THE PURPOSES OF THIS SPECIFICATION, THE WORDS "OTHER PIPE" OR "OTHER PIPES" SHALL MEAN SANITARY SEWER MAIN, SEWAGE FORCE MAIN, STORMWATER MAIN OR ANY COMBINATION THEREOF.

C. CROSS CONNECTIONS PROHIBITED
THERE SHALL BE NO PHYSICAL CONNECTIONS BETWEEN A PUBLIC OR PRIVATE POTABLE WATER SUPPLY SYSTEM AND ANY OTHER PIPE OR APPURTENANCE WHICH CONVEYS OR CONTAINS SEWAGE OR OTHER WASTEWATER, POLLUTED WATER, OR ANY OTHER WASTE NOT FIT FOR POTABLE SUPPLY. NO WATER PIPE SHALL PASS THROUGH OR COME INTO CONTACT WITH ANY PART OF A SANITARY SEWER MANHOLE OR STORMWATER MANHOLE.

D. RELATION OF OTHER PIPES TO POTABLE WATER MAINS
1. HORIZONTAL SEPARATION
A. NEW OR RELOCATED, UNDERGROUND WATER MAINS SHALL BE LAID TO PROVIDE A HORIZONTAL DISTANCE OF AT LEAST THREE FEET BETWEEN THE OUTSIDE OF THE WATER MAIN AND THE OUTSIDE OF ANY EXISTING OR PROPOSED STORM WATER, STORM WATER FORCE MAIN, OR PIPELINE CONVEYING RECLAIM WATER NOT REGULATED UNDER PART III OF CHAPTER 62-610, F.A.C.
B. NEW OR RELOCATED, UNDERGROUND WATER MAINS SHALL BE LAID TO PROVIDE A HORIZONTAL DISTANCE OF AT LEAST THREE FEET, AND PREFERABLY TEN FEET, BETWEEN THE OUTSIDE OF THE WATER MAIN AND THE OUTSIDE OF ANY EXISTING OR PROPOSED VACUUM TYPE SANITARY SEWER.
C. NEW OR RELOCATED, UNDERGROUND WATER MAINS SHALL BE LAID TO PROVIDE A HORIZONTAL DISTANCE OF AT LEAST SIX FEET, AND PREFERABLY TEN FEET, BETWEEN THE OUTSIDE OF THE WATER MAIN AND THE OUTSIDE OF ANY EXISTING OR PROPOSED GRAVITY OR PRESSURE-TYPE SANITARY SEWER, WASTEWATER FORCE MAIN, OR PIPELINE CONVEYING RECLAIM WATER NOT REGULATED UNDER CHAPTER 62-610, F.A.C. THE MINIMUM HORIZONTAL SEPARATION DISTANCE BETWEEN WATER MAINS AND GRAVITY TYPE SEWERS SHALL BE INCREASED TO THREE FEET WHERE THE BOTTOM OF THE WATER IS LAID AT LEAST SIX INCHES ABOVE THE TOP OF THE SEWER.

ENGINEERING STANDARDS 2022

REVISIONS BY	DATE	ENGINEERING DIVISION CITY OF POMPANO BEACH	GENERAL WATER SUPPLY NOTES
		SCALE: N.T.S.	DATE: MAY 2022 DWG NO. 514-2

D. NEW OR RELOCATED, UNDERGROUND WATER MAINS SHALL BE LAID TO PROVIDE A HORIZONTAL DISTANCE OF AT LEAST TEN FEET BETWEEN THE OUTSIDE OF THE WATER MAIN AND ALL PARTS OF ANY EXISTING OR PROPOSED "ON-SITE SEWAGE TREATMENT AND DISPOSAL SYSTEM".

2. VERTICAL SEPARATION:
A. NEW OR RELOCATED, UNDERGROUND WATER MAINS CROSSING ANY EXISTING OR PROPOSED GRAVITY OR VACUUM-TYPE SANITARY SEWER OR STORM SEWER SHALL BE LAID SO THE OUTSIDE OF THE WATER MAIN IS AT LEAST SIX INCHES, AND PREFERABLY 12 INCHES, ABOVE OR AT LEAST 12 INCHES BELOW THE OUTSIDE OF THE OTHER PIPELINE. HOWEVER, IT IS PREFERABLE TO LAY THE WATER MAIN ABOVE THE OTHER PIPELINE.
B. NEW OR RELOCATED, UNDERGROUND WATER MAINS CROSSING ANY EXISTING OR PROPOSED PRESSURE-TYPE SANITARY SEWER, WASTEWATER OR STORM WATER FORCE MAIN, OR PIPELINE CONVEYING RECLAIM WATER SHALL BE LAID SO THE OUTSIDE OF THE WATER MAIN IS AT LEAST 12 INCHES ABOVE OR BELOW THE OUTSIDE OF THE OTHER PIPELINE. HOWEVER, IT IS PREFERABLE TO LAY THE WATER MAIN ABOVE THE OTHER PIPELINE.
C. ALL UTILITY CROSSINGS DESCRIBED IN PARAGRAPHS 6A AND 6B ABOVE, SHALL BE CENTERED ABOVE OR BELOW THE OTHER PIPELINE SO THE WATER MAIN JOINTS WILL BE AS FAR AS POSSIBLE FROM THE OTHER PIPELINE. ALTERNATIVELY, AT SUCH CROSSINGS, THE PIPES SHALL BE ARRANGED SO THAT ALL WATER MAIN JOINTS ARE AT LEAST THREE FEET FROM ALL JOINTS IN VACUUM-TYPE SANITARY SEWERS, STORM SEWERS, STORM WATER FORCE MAINS, OR PIPELINES CONVEYING RECLAIM WATER REGULATED UNDER PART III OF CHAPTER 62-610, F.A.C. AND AT LEAST SIX FEET FROM ALL JOINTS IN GRAVITY- OR PRESSURE-TYPE SANITARY SEWERS, WASTEWATER FORCE MAINS, OR PIPELINES CONVEYING RECLAIM WATER REGULATED UNDER PART III OF CHAPTER 62-610, F.A.C.
WHERE THE HORIZONTAL CAN BEING LOCATED LESS THAT THE REQUIRED MINIMUM DISTANCES FROM JOINTS IN THE EITHER PIPELINE OR THE HORIZONTAL IS LESS THAT THIRTY FIFTY FROM ANOTHER PIPELINE OR THE UNDER GROUND WATER MAIN IS CROSSING ANOTHER PIPELINE AND IS LESS THAN THE REQUIRED MINIMUM VERTICAL DISTANCE FROM THE OTHER PIPELINE, THE CONTRACTOR SHALL CONTACT THE ENGINEER IMMEDIATELY FOR RECOMMENDED SOLUTIONS TO MEET THE FLORIDA OF DEPARTMENT OF ENVIRONMENTAL REGULATION REQUIREMENTS PER CHAPTER 62-555, F.A.C.

PROTECTION OF POTABLE WATER SUPPLY NOTES

ENGINEERING STANDARDS 2022

REVISIONS BY	DATE	ENGINEERING DIVISION CITY OF POMPANO BEACH	GENERAL WATER SUPPLY NOTES
		SCALE: N.T.S.	DATE: MAY 2022 DWG NO. 514-3

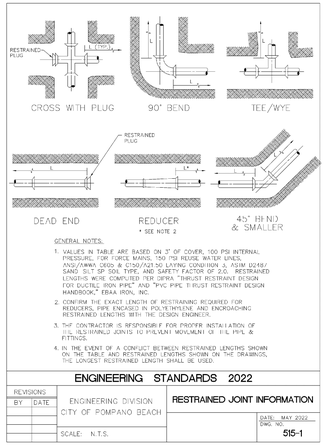

GENERAL NOTES:
1. VALUES IN TABLE ARE BASED ON 3' OF COVER, 100 PSI INTERNAL PRESSURE, FOR FORCE MAINS, TWO 700 REUSE WATER LINES, ANSI/AWWA C600 & C700/NSF61 LAYING CONDITION 2, ASTM D2487, SAND SLT-SP SOIL TYPE, AND SAFETY FACTOR OF 2.0. RESTRAINED LENGTHS WERE COMPUTED PER DIPRA "THRUST RESTRAINT DESIGN FOR DUCTILE IRON PIPE" AND "PVC PIPE THRUST RESTRAINT DESIGN HANDBOOK" EBAA IRON, INC.
2. CONFIRM THE EXACT LENGTH OF RESTRAINING REQUIRED FOR REDUCERS, PIPE ENCASED IN POLYETHYLENE AND ENCROACHING RESTRAINED LENGTHS WITH THE DESIGN ENGINEER.
3. THE CONTRACTOR IS RESPONSIBLE FOR PROPER INSTALLATION OF ALL RESTRAINED JOINTS TO PREVENT MOVEMENT OF THE PIPE & FITTINGS.
4. IN THE EVENT OF A CONFLICT BETWEEN RESTRAINED LENGTHS SHOWN ON THE TABLE AND RESTRAINED LENGTHS SHOWN ON THE DRAWINGS, THE LONGEST RESTRAINED LENGTH SHALL BE USED.

ENGINEERING STANDARDS 2022

REVISIONS BY	DATE	ENGINEERING DIVISION CITY OF POMPANO BEACH	RESTRAINED JOINT INFORMATION
		SCALE: N.T.S.	DATE: MAY 2022 DWG NO. 515-1

PVC HORIZONTAL BENDS AND VERTICAL UP BENDS

PIPE SIZE (IN.)	RESTRAINED JOINT LENGTH L	BENDS 90°	45°	22.5°	11.25°	MINIMUM DISTANCE IN FEET FROM FITTING – EACH WAY CROSS WITH PLUG OR TEE/WYE
6		26	11	6	3	53
8		33	14	7	4	68
12		46	19	10	5	96

PVC VERTICAL DOWN BEND

PIPE SIZE (IN.)	RESTRAINED JOINT LENGTH L	BENDS 90°	45°	22.5°	11.25°
6		26	11	6	3
8		33	14	7	4
12		46	19	10	5

DIP HORIZONTAL BENDS AND VERTICAL UP BENDS

PIPE SIZE (IN.)	RESTRAINED JOINT LENGTH L	BENDS 90°	45°	22.5°	11.25°	MINIMUM DISTANCE IN FEET FROM FITTING – EACH WAY CROSS WITH PLUG OR TEE/WYE
12"		68	28	14	7	144
24"		118	49	24	12	258

DIP VERTICAL DOWN BEND

PIPE SIZE (IN.)	RESTRAINED JOINT LENGTH L	BENDS 90°	45°	22.5°	11.25°
12"		144	60	29	14
24"		258	107	51	25

RESTRAINED JOINT INFORMATION

ENGINEERING STANDARDS 2022

REVISIONS BY	DATE	ENGINEERING DIVISION CITY OF POMPANO BEACH	RESTRAINED JOINT INFORMATION
		SCALE: N.T.S.	APPROVED BY: CITY ENGINEER DATE: MAY 2022 DWG NO. 515-2

MIN. LENGTH OF PIPE (FEET) TO BE RESTRAINED
(SUPERSEDES EBAA IRON RESTRAINT LENGTH CALCULATION PROGRAM FOR PVC PIPE, RELEASE 3.0, AND DIPRA THRUST RESTRAINT FOR DUCTILE IRON PIPE, RELEASE 3.02)

FITTING TYPE		PIPE SIZE 4"	6"	8"	10"	12"	14"	16"	CCDQuv 20"	24"	30"	36"	42"	48"
90° HORIZ. BEND		5	7	9	12	15	17	19	21	25	31	37	43	49
45° HORIZ. BEND		2	3	4	5	6	7	8	9	10	13	15	18	20
22.5° HORIZ. BEND		1	1	2	2	3	3	4	4	5	6	7	8	10
11.25° HORIZ. BEND		1	1	1	1	1	2	2	2	2	3	3	4	4
90° VERT. DOWN	UPPER STUB	39	49	63	84	74	95	105	134	154	246	276	306	336
	LOWER STUB	7	10	13	18	19	23	26	35	39	57	66	74	83
45° VERT. DOWN	UPPER STUB	12	16	24	35	34	46	56	66	84	122	144	166	188
	LOWER STUB	2	4	5	7	8	10	12	15	19	27	31	35	39
22.5° VERT. DOWN	UPPER STUB	6	9	13	19	19	25	31	40	49	68	85	93	101
	LOWER STUB	1	2	3	4	4	5	6	7	9	13	15	17	19
11.25° VERT. DOWN	UPPER STUB	3	4	6	7	9	11	13	16	20	28	34	37	39
	LOWER STUB	1	1	1	2	2	2	3	3	4	6	7	7	8
PLUG (DEAD END)		33	45	58	77	83	107	129	161	194	284	339	394	449
TEE, WYE		39	49	63	84	74	95	105	134	154	246	276	306	336
90° (GRAVITY RESTRAINT)	4FT OF	23	–	–	–	–	–	–	–	–	–	–	–	–
	6FT OF	35	51	–	–	–	–	–	–	–	–	–	–	–
	8FT OF	47	68	91	–	–	–	–	–	–	–	–	–	–
	10FT OF	59	85	114	147	–	–	–	–	–	–	–	–	–
	12FT OF	71	102	137	177	181	–	–	–	–	–	–	–	–
	14FT OF	83	119	160	206	211	273	–	–	–	–	–	–	–
	16FT OF	95	136	183	236	242	312	348	–	–	–	–	–	–
	18FT OF	107	153	206	265	272	351	391	490	–	–	–	–	–
	20FT OF	119	170	229	294	302	390	435	544	652	–	–	–	–
	22FT OF	131	187	252	324	332	429	478	599	717	–	–	–	–
	24FT OF	142	204	275	353	363	468	522	653	783	–	–	–	–
	26FT OF	154	221	298	383	393	507	565	707	848	–	–	–	–
	28FT OF	166	238	321	412	423	546	609	762	913	–	–	–	–
	30FT OF	178	255	344	442	453	585	652	816	979	–	–	–	–
45° (GRAVITY RESTRAINT)	4FT OF	11	–	–	–	–	–	–	–	–	–	–	–	–
	6FT OF	17	25	–	–	–	–	–	–	–	–	–	–	–
	8FT OF	23	33	45	–	–	–	–	–	–	–	–	–	–
	10FT OF	29	42	56	72	89	–	–	–	–	–	–	–	–
	12FT OF	35	50	68	87	107	128	–	–	–	–	–	–	–
	14FT OF	41	59	79	102	125	150	176	–	–	–	–	–	–
	16FT OF	47	67	91	116	143	172	201	241	–	–	–	–	–
	18FT OF	53	76	102	131	161	194	227	272	317	–	–	–	–
	20FT OF	59	84	113	145	179	215	252	302	352	–	–	–	–
	22FT OF	65	93	125	160	197	237	277	332	387	–	–	–	–
	24FT OF	71	101	136	174	215	259	302	362	422	–	–	–	–
	26FT OF	77	110	148	189	233	280	328	392	457	–	–	–	–
	28FT OF	83	118	159	203	251	302	353	423	492	–	–	–	–
	30FT OF	89	127	171	218	269	324	378	453	527	–	–	–	–
22.5° (GRAVITY RESTRAINT)	4FT OF	6	–	–	–	–	–	–	–	–	–	–	–	–
	6FT OF	8	13	–	–	–	–	–	–	–	–	–	–	–
	8FT OF	11	17	23	–	–	–	–	–	–	–	–	–	–
	10FT OF	14	21	28	36	45	–	–	–	–	–	–	–	–
	12FT OF	17	25	34	44	54	64	–	–	–	–	–	–	–
	14FT OF	20	29	40	51	63	76	89	–	–	–	–	–	–
	16FT OF	23	34	45	58	72	86	101	121	–	–	–	–	–
	18FT OF	26	38	51	65	81	97	114	136	159	–	–	–	–
	20FT OF	29	42	56	72	89	107	126	151	176	–	–	–	–
	22FT OF	32	46	62	80	98	118	139	166	194	–	–	–	–
	24FT OF	35	51	68	87	107	129	151	181	211	–	–	–	–
	26FT OF	38	55	74	94	116	140	164	196	228	–	–	–	–
	28FT OF	41	59	79	101	125	151	176	211	246	–	–	–	–
	30FT OF	44	63	85	109	134	162	189	226	264	–	–	–	–
11.25° (GRAVITY RESTRAINT)	4FT OF	3	–	–	–	–	–	–	–	–	–	–	–	–
	6FT OF	4	6	–	–	–	–	–	–	–	–	–	–	–
	8FT OF	5	8	11	–	–	–	–	–	–	–	–	–	–
	10FT OF	7	10	14	18	22	–	–	–	–	–	–	–	–
	12FT OF	8	12	17	22	27	32	–	–	–	–	–	–	–
	14FT OF	10	15	20	25	31	38	44	–	–	–	–	–	–
	16FT OF	12	17	23	29	36	43	50	60	–	–	–	–	–
	18FT OF	13	19	26	33	40	48	57	68	79	–	–	–	–
	20FT OF	15	21	28	36	45	54	63	75	88	–	–	–	–
	22FT OF	16	23	31	40	49	59	69	83	96	–	–	–	–
	24FT OF	18	25	34	43	54	65	75	90	105	–	–	–	–
	26FT OF	19	27	37	47	58	70	82	98	114	–	–	–	–
	28FT OF	21	30	40	51	63	75	88	106	123	–	–	–	–
	30FT OF	22	32	43	54	67	81	95	113	132	–	–	–	–
200psi	4FT OF	19	26	35	45	56	67	79	94	110	–	–	–	–
	6FT OF	28	39	52	67	84	101	118	141	165	–	–	–	–
	8FT OF	38	52	70	90	112	135	158	188	220	–	–	–	–
	10FT OF	47	65	87	112	140	169	197	235	275	–	–	–	–
	12FT OF	56	78	105	135	168	202	237	282	330	–	–	–	–
	14FT OF	66	91	122	157	196	236	276	329	385	–	–	–	–
	16FT OF	75	104	140	179	224	270	316	376	440	–	–	–	–
	18FT OF	85	117	157	202	252	303	355	423	495	–	–	–	–
	20FT OF	94	130	174	224	280	337	394	470	550	–	–	–	–
	22FT OF	103	143	192	247	308	371	434	517	605	–	–	–	–
	24FT OF	113	156	209	269	336	404	473	564	660	–	–	–	–
	26FT OF	122	169	227	292	364	438	513	611	715	–	–	–	–
	28FT OF	131	182	244	314	392	472	552	658	770	–	–	–	–
	30FT OF	141	195	261	337	420	505	591	705	825	–	–	–	–
150psi	4FT OF	14	20	26	34	42	50	59	70	82	–	–	–	–
	6FT OF	21	29	39	50	63	76	88	106	124	–	–	–	–
	8FT OF	28	39	52	67	84	101	118	141	165	–	–	–	–
	10FT OF	35	49	65	84	105	126	148	176	206	–	–	–	–
	12FT OF	42	59	79	101	126	152	178	212	248	–	–	–	–
	14FT OF	49	68	92	118	147	177	207	247	289	–	–	–	–
	16FT OF	56	78	105	135	168	202	237	282	330	–	–	–	–
	18FT OF	63	88	118	152	189	227	266	317	371	–	–	–	–
	20FT OF	70	98	131	168	210	253	296	353	413	–	–	–	–
	22FT OF	77	108	144	185	231	278	326	388	454	–	–	–	–
	24FT OF	85	117	157	202	252	303	355	423	495	–	–	–	–
	26FT OF	92	127	170	219	273	329	385	458	536	–	–	–	–
	28FT OF	98	137	183	236	294	354	414	494	578	–	–	–	–
	30FT OF	105	146	196	252	315	379	443	528	619	–	–	–	–

NOTES:
1. VALUES IN THE ABOVE TABLE ARE BASED UPON THE FOLLOWING INSTALLATION CONDITIONS:
TEST PRESSURE=150 PSI/200 PSI DEPTH OF BURY=3'
WATER TYPE=1.0 SAFETY FACTOR=2.0 VERTICAL OFFSET=3'
SOIL TYPE=SP, SAND, CLASS 3
2. THE RESTRAINED PIPE LENGTHS APPLY TO DUCTILE IRON AND PVC PIPE.
3. ALL JOINTS BETWEEN UPPER AND LOWER BENDS SHALL BE RESTRAINED.
4. RESTRAINED PIPE LENGTHS APPLY TO TYPE ON BOTH SIDES OF VALVES AND FITTINGS.

RESTRAINED JOINT INFORMATION

ENGINEERING STANDARDS 2022

REVISIONS BY	DATE	ENGINEERING DIVISION CITY OF POMPANO BEACH	RESTRAINED JOINT INFORMATION
		SCALE: N.T.S.	DATE: FEBRUARY 2022 DWG NO. 515-3

APPROVED PRODUCT LIST

Valve Boxes & Risers: Valve boxes shall either be a **Tyler** or **Turnbull** riser specified or an Approved equal which shall meet the following standards:

- The gap between the cover/lid and the ring that is visible when installed must be no greater than 0.11 inches.
- The wall thickness of the ring that encircles the cover/lid shall have a wall thickness of no less than 0.65 inches.
- The valve box top shall weigh no less than 22 pounds.
- The valve box bottom shall weigh no less than 27 pounds.
- The valve box lid shall weigh no less than 11 pounds.
- The 1" riser shall weight 6 pounds, 2" 9.5 pound, 3" 14 pounds and 4" 20 pounds.
- The valve box lid shall be a non - locking design with two indentations to allow for easy removal.
- The brand of valve box bid shall have an option extension kit. The weight of the extension kits shall be +/- 29 lbs for 14 inches, +/- 30 lbs for 18 inches and +/- 37 lbs for 24 inches.
- Recognizing that some manufacturers may make conforming and non-conforming boxes, or risers vendors bidding such a manufacturer are advised to avoid shipping the incorrect part. The City reserves the right to return ***at any time*** any box delivered that is non-conforming. If the non-conforming box was installed, the vendor will be responsible for the cost of removal and installation of the conforming box. Depending on the severity and frequency of this type of oversight bidders may be restricted from future bids.

ENGINEERING STANDARDS 2022

REVISIONS BY	DATE	ENGINEERING DIVISION CITY OF POMPANO BEACH	APPROVED PRODUCT LIST
		SCALE: N.T.S.	DATE: SEP 2022 DWG NO. 520-1

DIP Fittings: Mega lugs and their accessory kits shall be as manufactured by **EBAA Iron, Inc.** or an approved equal which shall meet the following Standards:

- Each gland shall include one mechanical restraining gland as manufactured by EBAA Iron, Inc, Series 1100, or equal, sacrificial zinc anode hex head caps of one - half of the number of T- head bolts in each gland pack, one rubber gasket and the proper number of T - head bolts and nuts for the mechanical joint sizes shown on the order.
- For sizes 4 to 12 inches, package all gland materials to make one joint and mark each package to specify its weight and contents.
- Each gland shall be clearly marked with a "batch serial number". The "batch serial number" will allow the utility to identify the date of manufacture, plant and identify what ladle of metal was used to cast the gland. The vendor must be able to provide metallurgical reports for any specific gland based on the "batch serial number" that must be cast into the gland.The "batch serial number" must not be encoded and easily converted using common methods, such as the Julian Day.
- Each restraining gland shall have the following weights and have no less than the number wedges listed below. All wedges will be "auto - torquing" or designed such that the nut on the actuating bolt will separate at the manufacturers intended torque for to properly set the wedge. After being set, the actuating bolts will have a smaller remaining head that will allow for the disassembly of the joint.

Size	Minimum Weight	Number of Wedges	¾" Bolt Length
4	7	2	4
6	12	3	4
8	16	3	4.5
10	24	6	4.5
12	33	8	4.5

- The restraining gland shall be properly prepared and coated with a TGIC polyester - based coating. The gripping wedges and actuating bolts shall be properly prepared and coated with a Xylan Flourpolymer coating.

ENGINEERING STANDARDS 2022

REVISIONS BY	DATE	ENGINEERING DIVISION CITY OF POMPANO BEACH	APPROVED PRODUCT LIST
		SCALE: N.T.S.	DATE: SEP 2022 DWG NO. 520-2

Offsets, Couplings etcetera shall be as manufactured by **Tyler Products**
Or an approved equal which shall meet the following standards:

The equivalent to the ELLS, 45, offsets, couplings, etcetra that are called for in various bids shall be the Tyler Product line. Equivalents shall have the same dimensions, bolt counts and certifications as the Tyler product line.

Flange Adapters shall be as manufactured by Uniflang or EZ Flange or
An approved equal which shall meet the following standards:

- Each fitting shall be clearly marked with a "batch serial number. The "batch serial number" will allow the utility to identify the date of manufacture, plant and identify what ladle of metal was used to cast the gland. The vendor must be able to provide metallurgical reports for any specific fitting based on the "batch serial number" that must be cast into the gland.The "batch serial number" must not be encoded and easily converted using common methods, such as the Julian Day.
- Each restraining fitting shall have the weights listed below.
- Set bolts will be "auto - torquing" or designed such that the nut on the actuating bolt will separate at the manufacturers intended torque for to properly set the wedge. After being set, the actuating bolts will have a smaller remaining head that will allow for the disassembly of the joint.

Size	Minimum Weight
4	6.3
6	8.8
8	12.9
10	23.1
12	29.5

- The fitting shall be properly prepared and coated with a TGIC polyester - based coating. The gripping wedges and actuating bolts shall be properly prepared and coated with a Xylan Flourpolymer coating.

ENGINEERING STANDARDS 2022

REVISIONS BY	DATE	ENGINEERING DIVISION CITY OF POMPANO BEACH	APPROVED PRODUCT LIST
		SCALE: N.T.S.	DATE: MAY 2022 DWG NO. 520-3

AAC
PZ23-12000042
05/07/2024

BTE REF DATE: 2-21-2024

#	DATE	REVISIONS

STEPHEN F. BOTEK LICENSE No. 55335 STATE OF FLORIDA PROFESSIONAL ENGINEER
February 27, 2024

THIS DOCUMENT HAS BEEN DIGITALLY SIGNED AND SEALED BY STEPHEN F. BOTEK, P.E. ON THE DATE ADJACENT TO THE SEAL.

PRINTED COPIES OF THIS DOCUMENT ARE NOT CONSIDERED SIGNED AND SEALED AND THE SIGNATURE MUST BE VERIFIED ON ANY ELECTRONIC COPIES.

Celebrating 15 Years

WATER AND SANITARY SEWER DETAILS

POMPANO HOTEL
101 SOUTH OCEAN BOULEVARD
POMPANO BEACH, FL

Botek Thurlow Engineering, Inc.
3400 NW 9th Avenue, Suite 102, Ft. Lauderdale, FL 33309
www.botekthurlow-eng.com p: 954-568-0888 f: 954-568-0757

BTE PROJECT #: 23-0701

PROJECT DATE: 09-05-2023

SHEET #: C-7

Stephen Botek
Digitally signed by Stephen Botek
Date: 2024.02.27 13:16:42 -05'00'