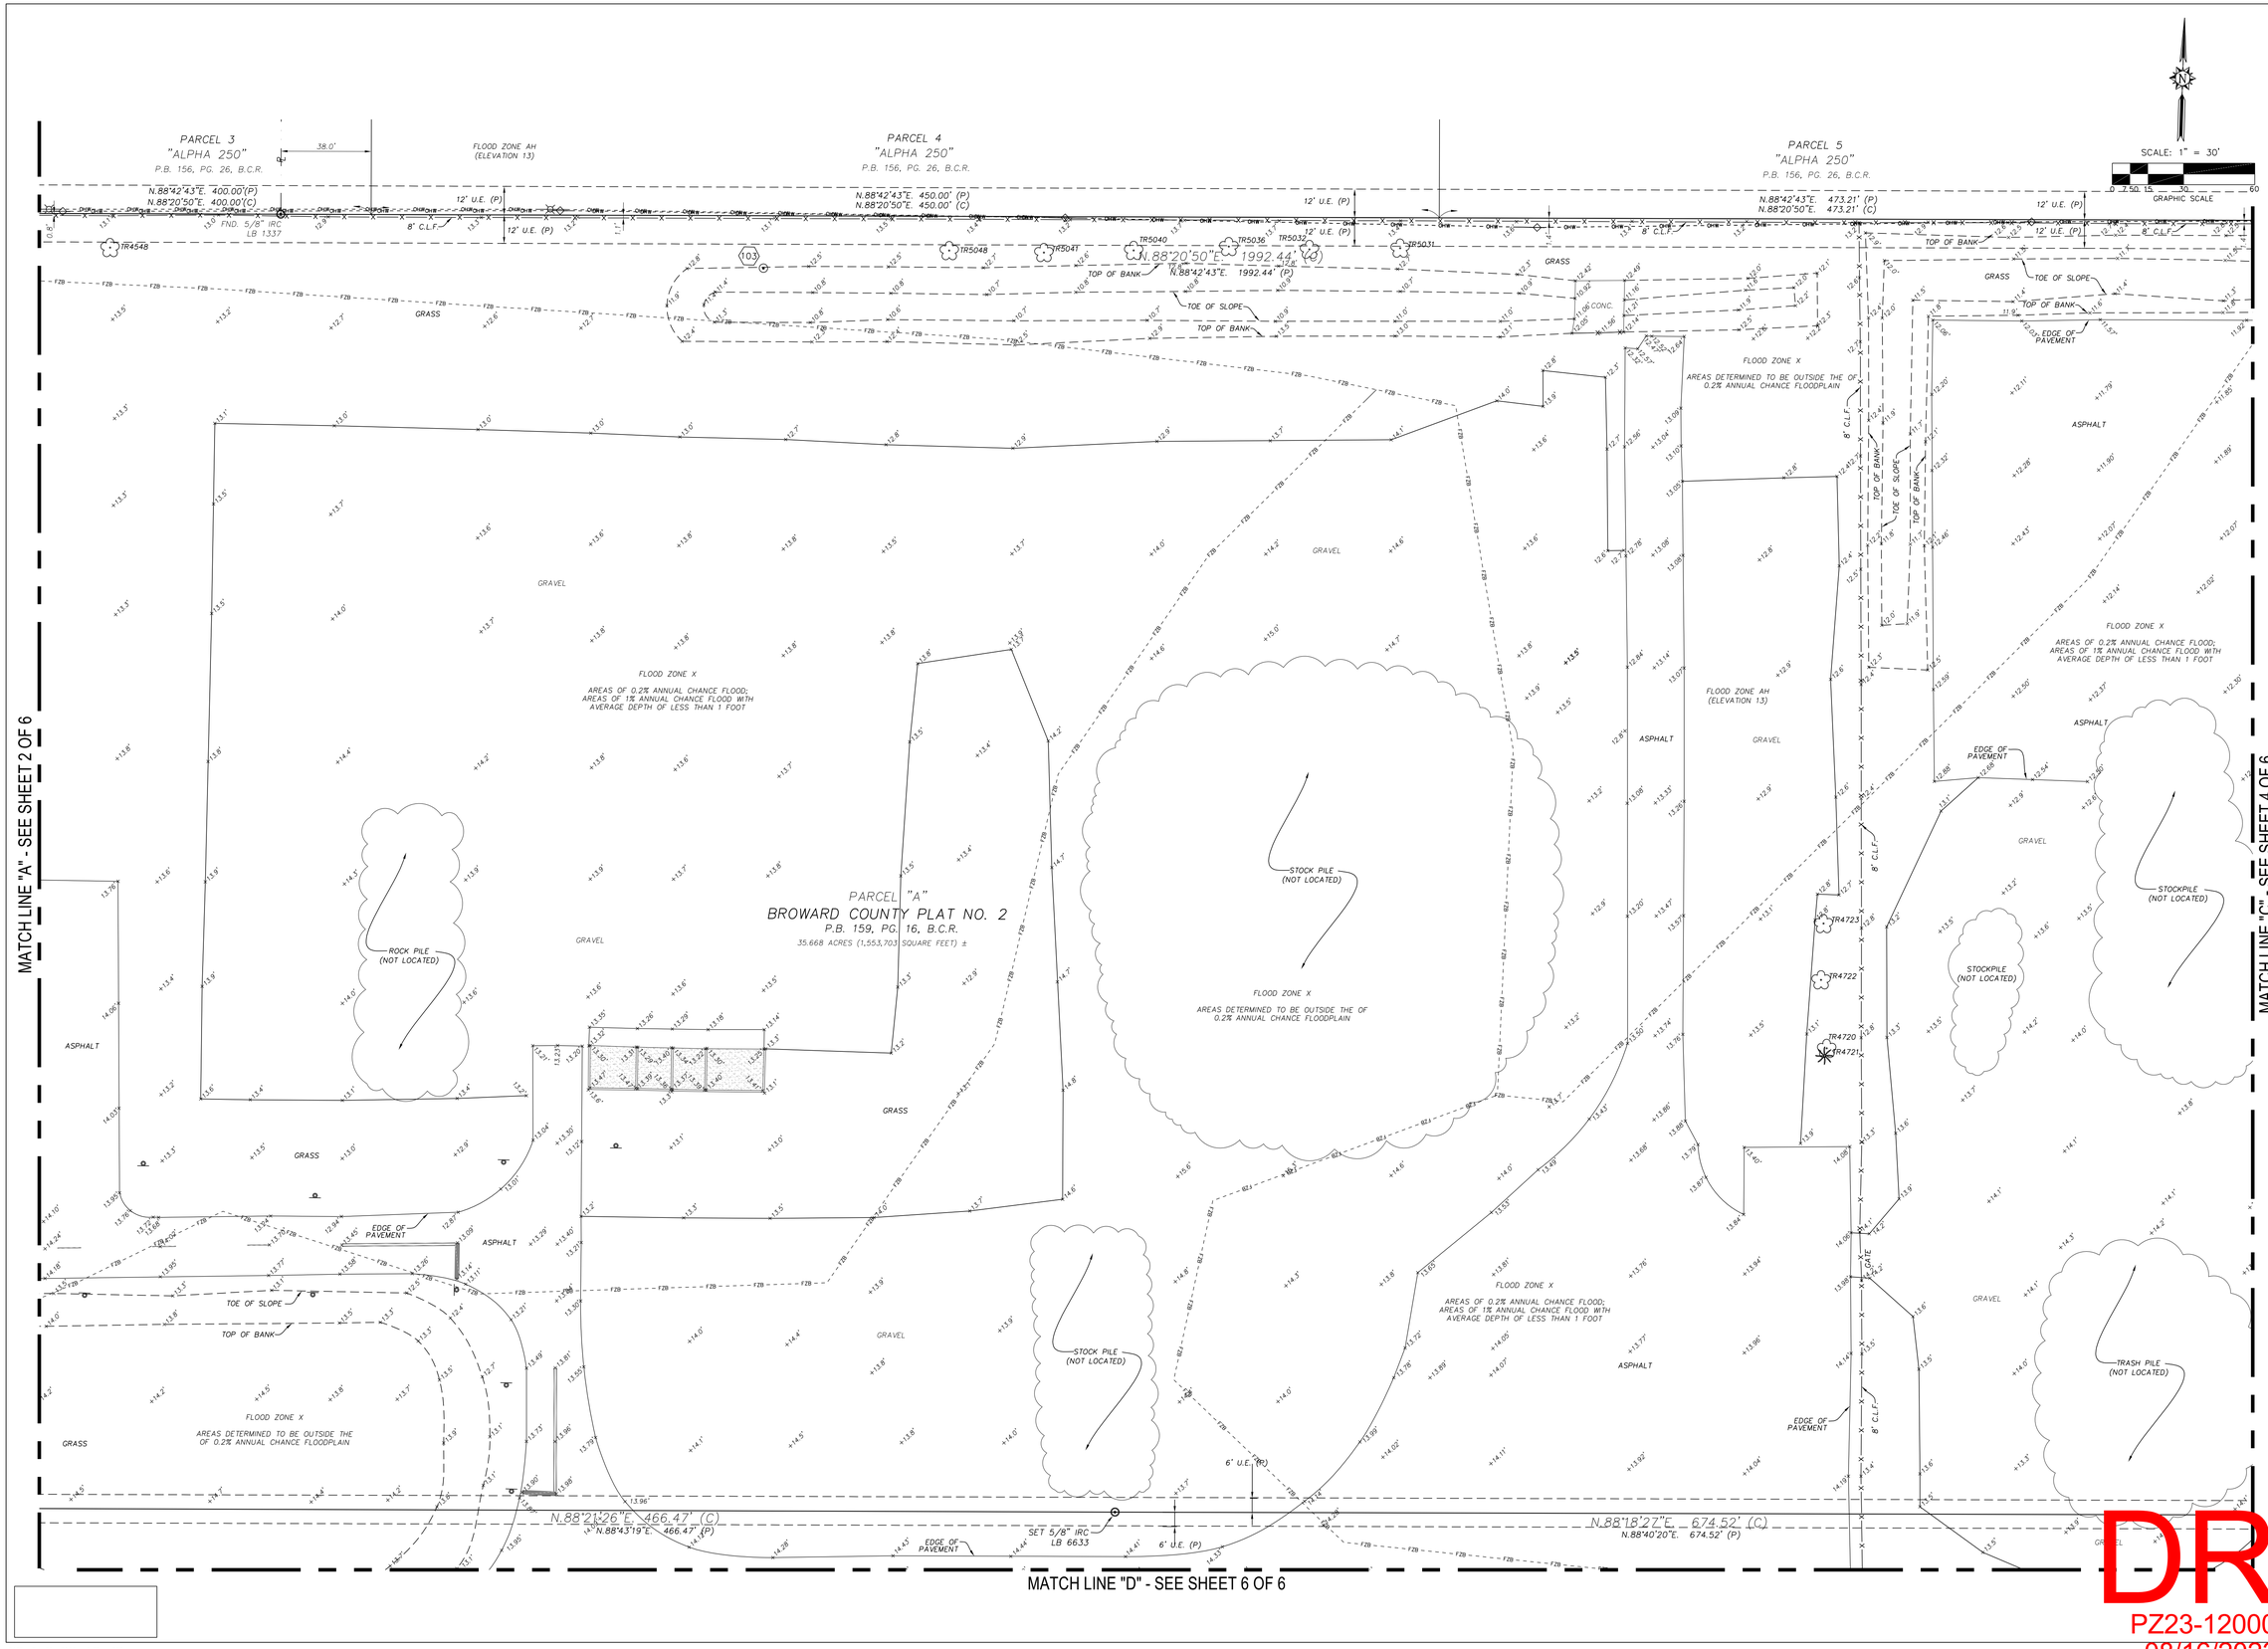

STONER & ASSOCIATES, Inc.
SURVEYORS – MAPPERS
Florida Licensed Surveying
and Mapping Business No. 6633
4341 S.W. 62nd AVENUE, TOWN OF DAVIE, FLORIDA 33314
TEL (954) 585-0997
www.stonersurveyors.com

THE MATERIAL SHOWN HEREON IS THE PROPERTY OF STONER & ASSOCIATES, INC. AND SHALL NOT BE REPRODUCED IN WHOLE OR IN PART WITHOUT PERMISSION OF STONER & ASSOCIATES, INC. COPYRIGHT © 2018

NO.	REVISION	DATE	BY

SKETCH OF BOUNDARY, TOPOGRAPHIC UTILITY AND SPECIFIC PURPOSE (TREE) SURVEY
BROWARD COUNTY HIGHWAY & BRIDGE MAINTENANCE DIVISION
1600 N.W. 30th AVENUE, POMPANO BEACH, FL 33069

LAST DATE OF FIELD SURVEY:	05/31/18
DRAWN:	WDLR
CHECKED:	JDS
FIELD BOOK/PAGES:	0174-20/0174-27
& DATA COLLECTOR	

WALTER DE LA ROCHA
PROFESSIONAL SURVEYOR
AND MAPPER NO. 6081
STATE OF FLORIDA

PROJECT
18-8652

SHEET NO.
1 OF 6

DRC
PZ23-12000012 S-2
08/16/2023

DATE: Feb 22, 2023 - 2:25pm EST
FILE: S:\Projects\2022\2022-104\Drawings\Received from Client\18-8652.dwg