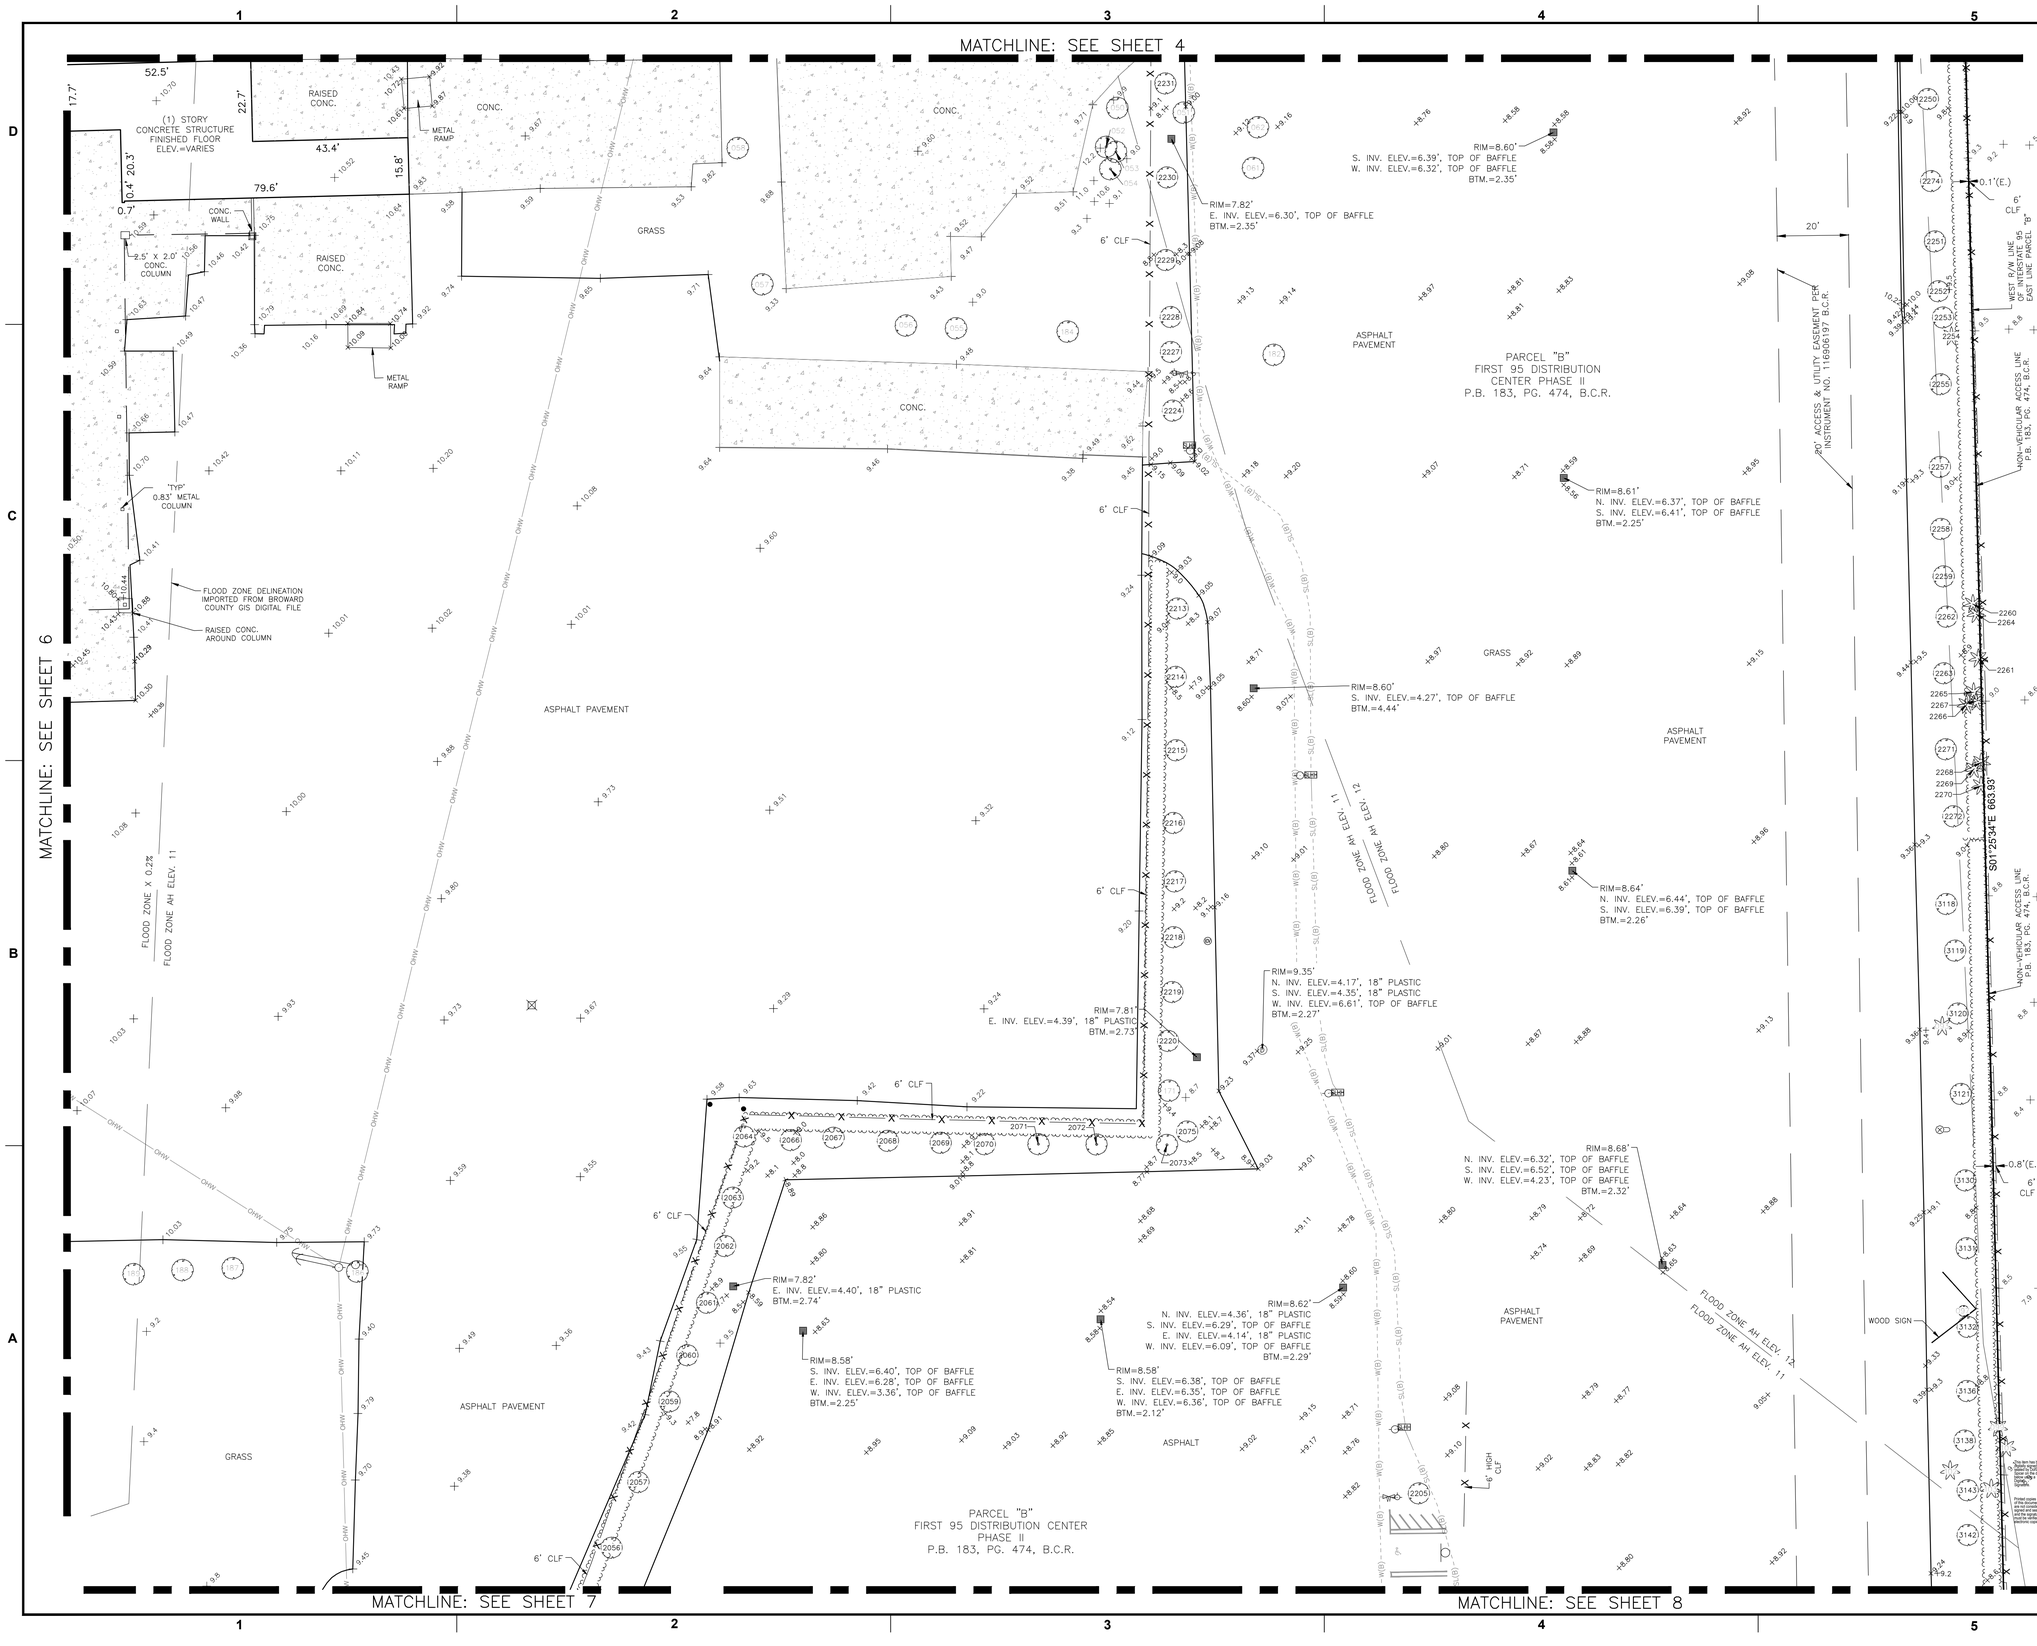

KEITH

301 East Atlantic Blvd.
Pompano Beach, FL 33060
PH: (954) 788-3400

Florida Engineering Business License: CA7928
Florida Surveyor and Mapper Business License: LB6860
Florida Landscape Architecture Business License: LC26000457

REVISIONS

NO.	DESCRIPTION	DATE

DATE:	07/22/25
DRAWN BY:	ZH
CHECKED BY:	DAS
FIELD BOOK:	1066 1193

N

GRAPHIC SCALE
0 20 40
SCALE: 1" = 20 '
NOTE: PRINTED DRAWING SIZE MAY HAVE CHANGED FROM ORIGINAL. VERIFY SCALE USING BAR SCALE ABOVE.

PARCEL "A" & PARCEL "B" FIRST 95 DISTRIBUTION CENTER, PHASE II P.B. 183, PG. 474 B.C.R.

CITY OF POMPANO BEACH
BROWARD COUNTY, FL

SHEET TITLE

BOUNDARY & TOPOGRAPHIC SURVEY

Digitally signed by DONALD A SPICER
Date: 2025.09.02 17:57:03-04'00'

SHEET NUMBER 5 OF 9

PROJECT NUMBER 10607.14

DRC
PZ25-12000030
10/01/2025

Plotted by: dspicer On 7/24/2025 3:19 PM

Drawing name: Q:\10607.14 - First 95 Distribution Center - PH 2 - First Industrial\Survey\DWG\10607.14 BTS.dwg