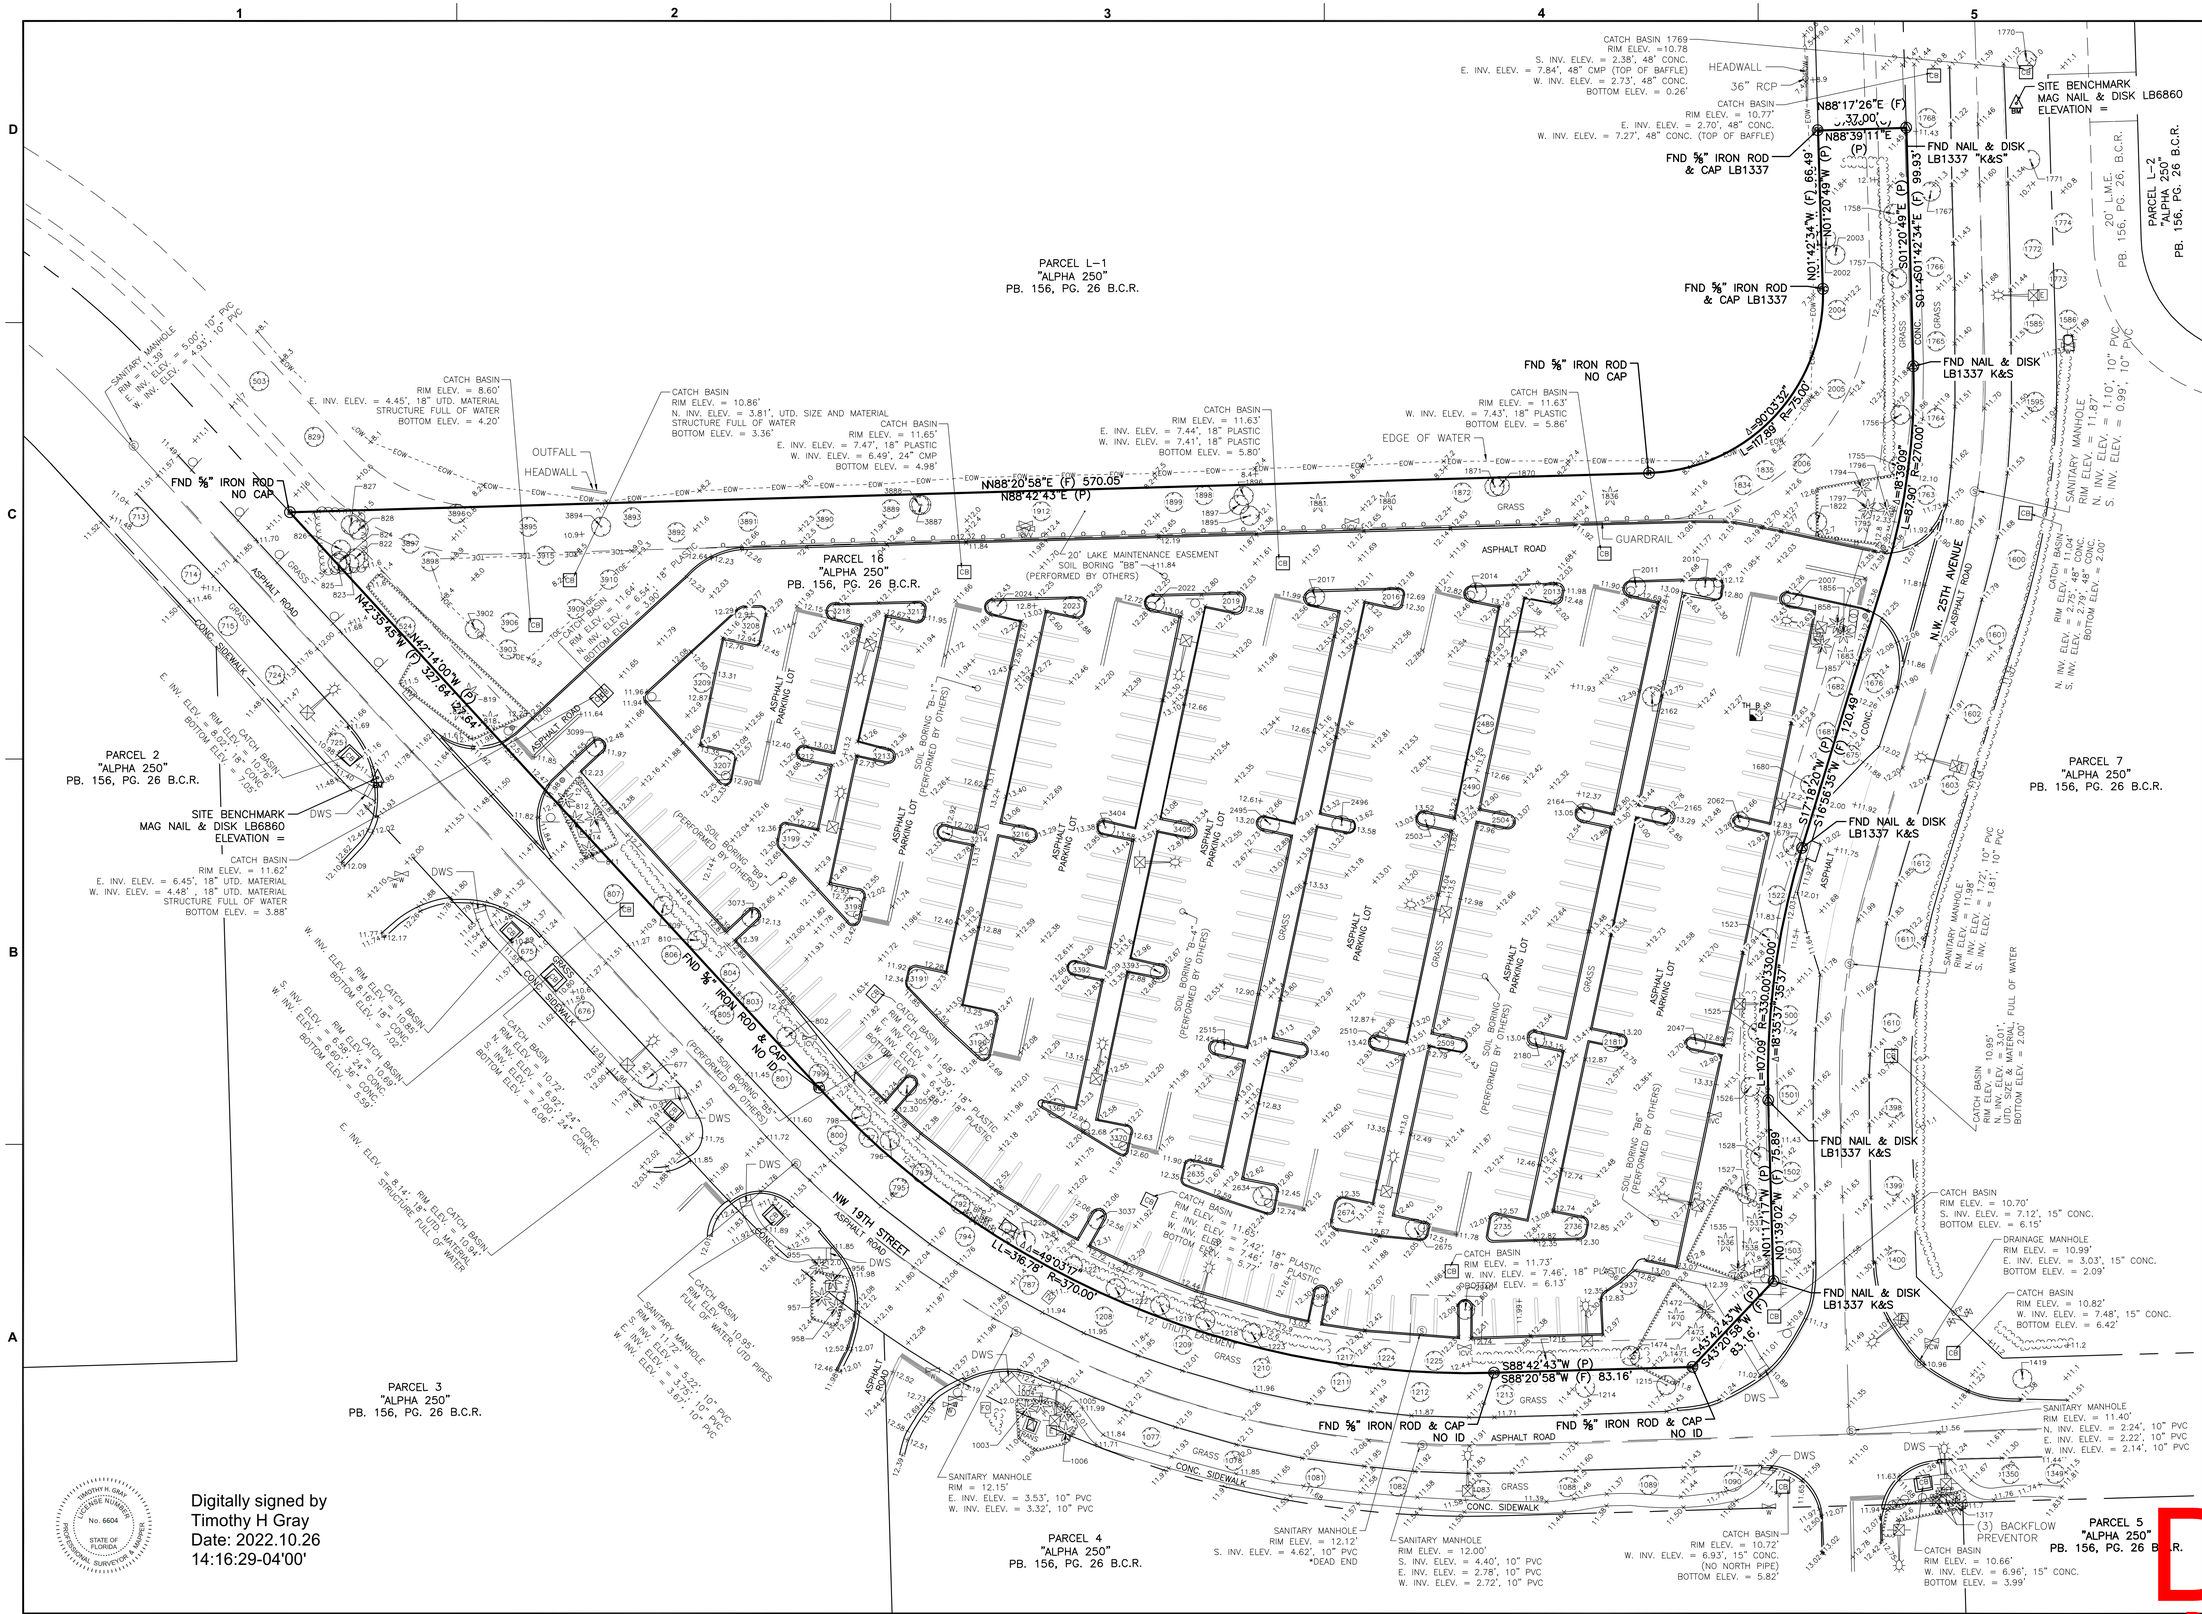

Digitally signed by
Timothy H Gray
Date: 2022.10.26
14:16:29-04'00'

TIMOTHY H. GRAY LICENSE NUMBER No. 6604 STATE OF FLORIDA PROFESSIONAL SURVEYOR & MAPPER

KEITH
301 East Atlantic Blvd.
Pompano Beach, FL 33060
PH: (954) 788-3400
Florida Engineering Business License: CA7928
Florida Surveyor and Mapper Business License: LB6860
Florida Landscape Architecture Business License: LC26000457

REVISIONS

NO.	DESCRIPTION	DATE

DATE:	09/26/22
DRAWN BY:	ZH
CHECKED BY:	THG
FIELD BOOK:	1056

N

GRAPHIC SCALE
0 30 60
SCALE: 1" = 30 '

NOTE: PRINTED DRAWING SIZE MAY HAVE CHANGED FROM ORIGINAL. VERIFY SCALE USING BAR SCALE ABOVE.

2551 NW 19TH ST.
POMPANO BEACH

SHEET TITLE

BOUNDARY & TOPOGRAPHIC

SHEET NUMBER: SHEET 2 OF 2

PROJECT NUMBER: 12901.01

DRC
PZ22-12000042
12/21/2022

Plotted by: tgray On 10/26/2022 11:01 AM

Drawing name: T:\12901.01 - 2504 NW 19th St Pompano Beach - FR 2504 NW 19, LLC (First Industrial)\Survey\DWG\12901.01_BT_Sheet.dwg