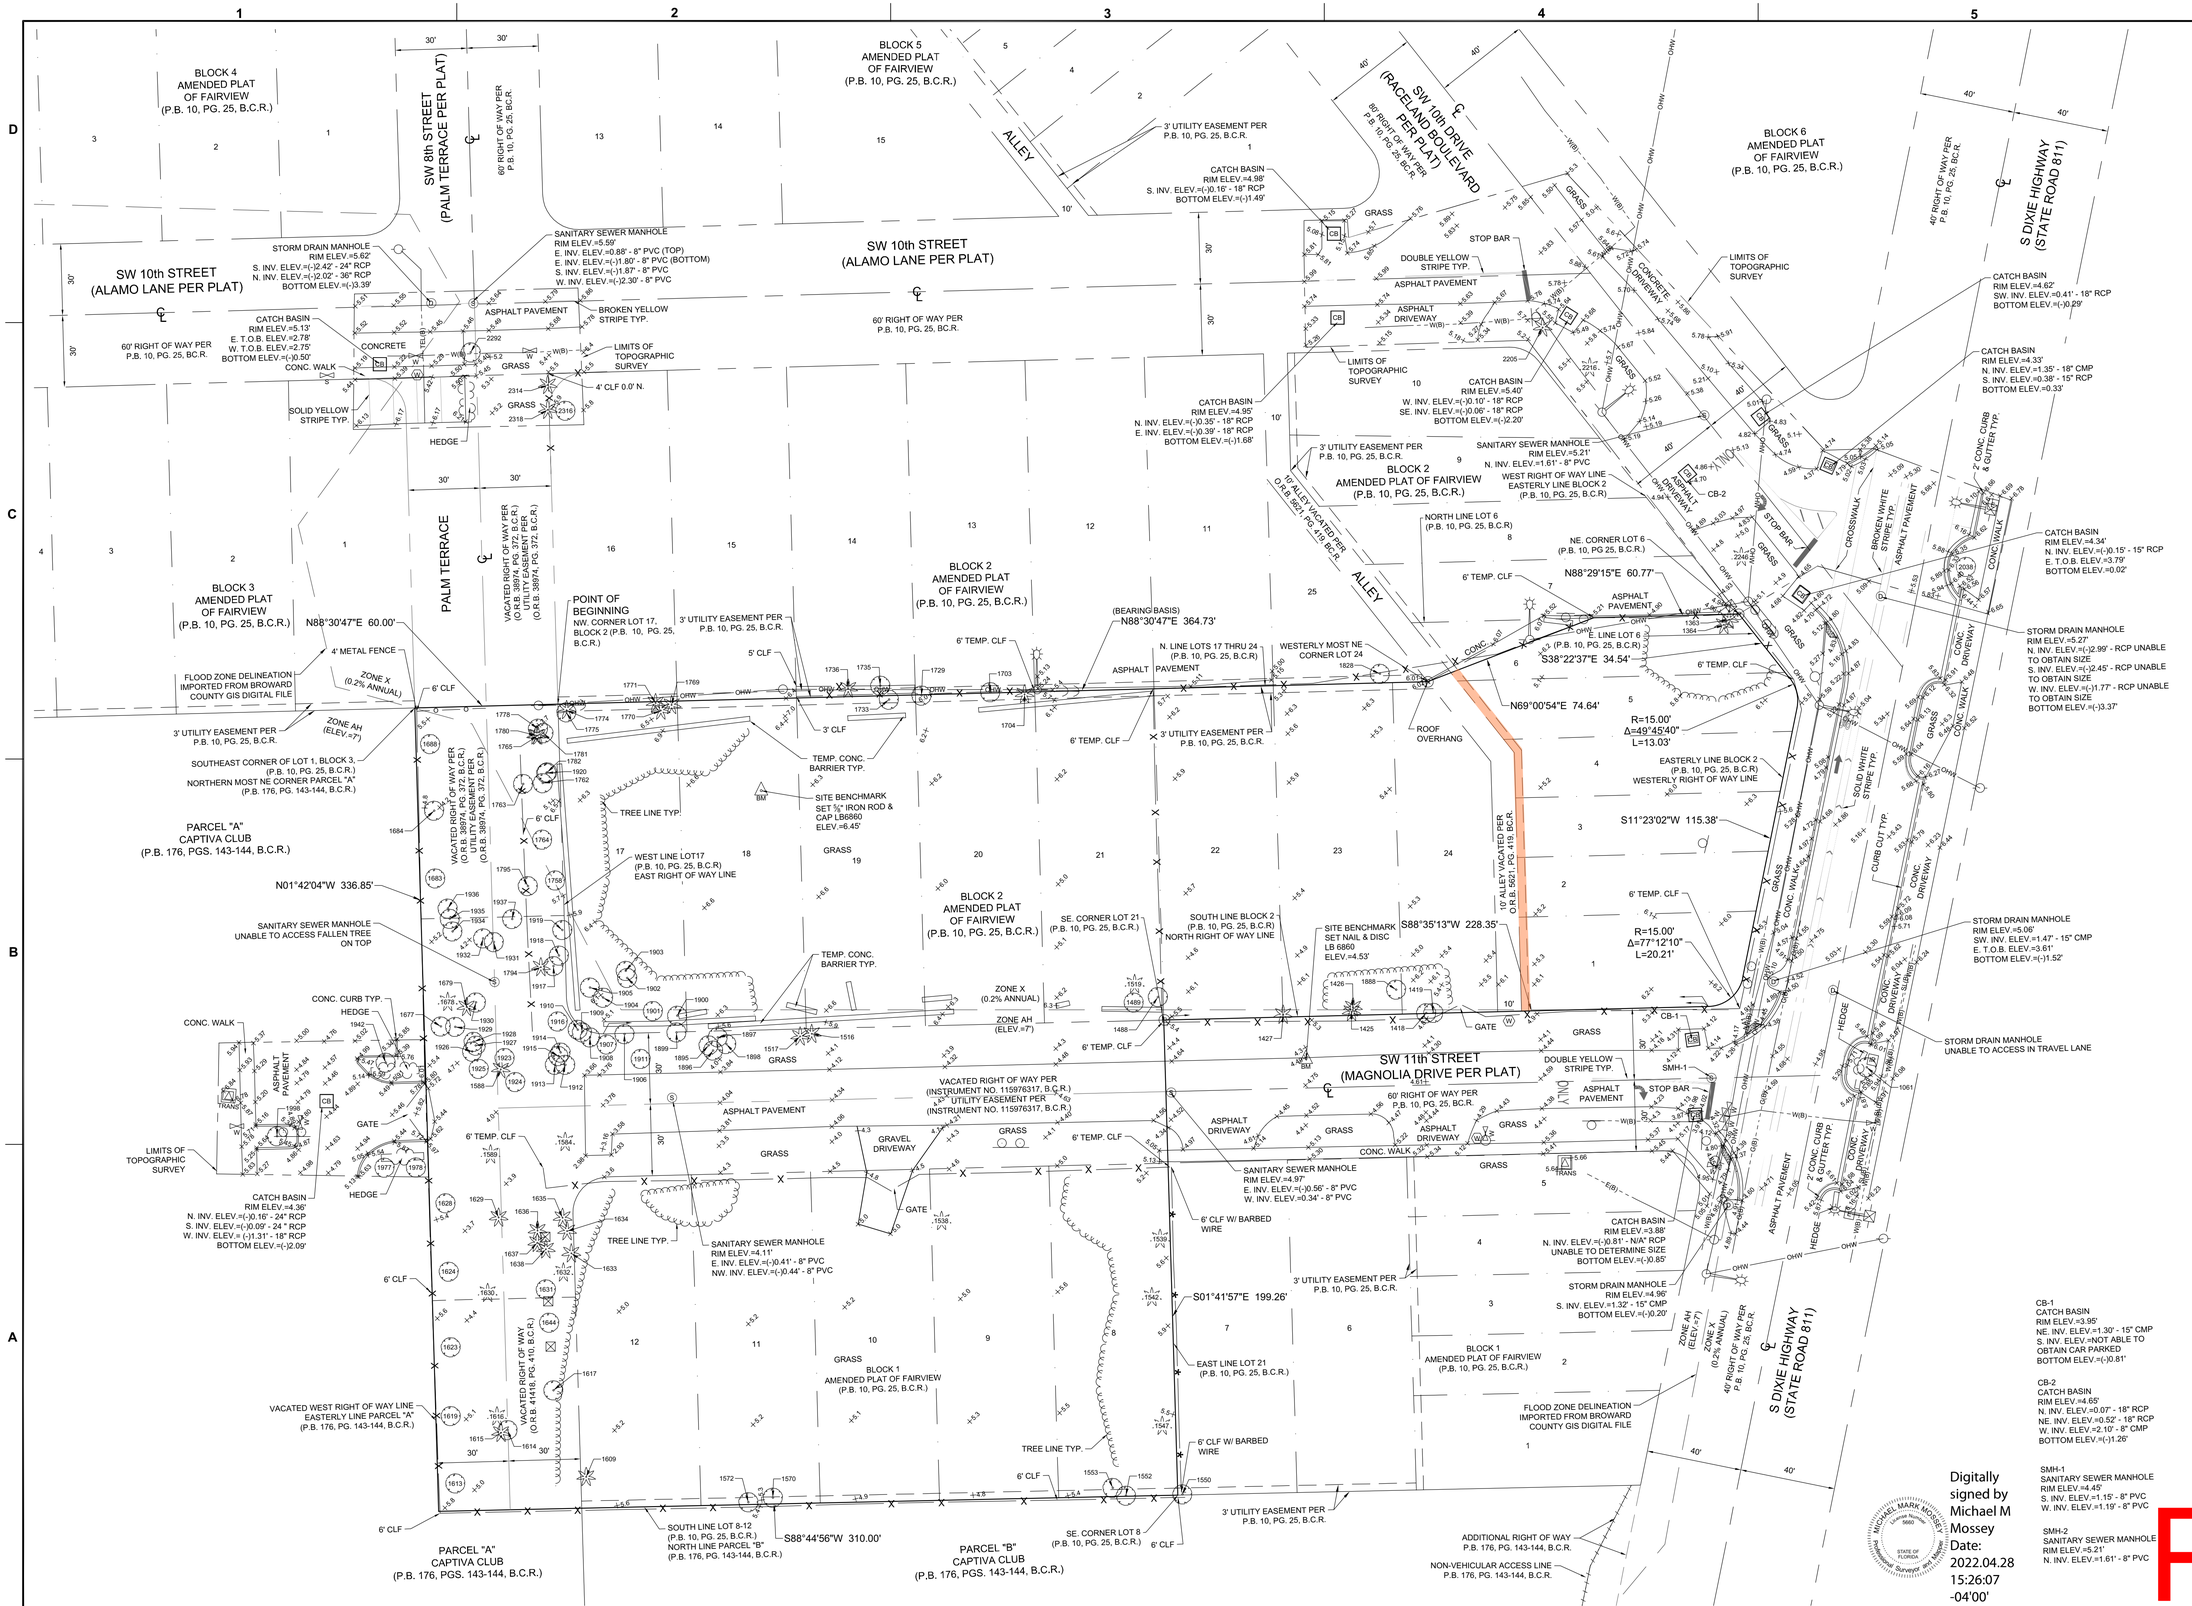

Digitally signed by Michael M Mossey
Date: 2022.04.28 15:26:07 -04'00'

KEITH
301 East Atlantic Blvd.
Pompano Beach, FL 33060
PH: (954) 788-3400
Florida Engineering Business License: CA7928
Florida Surveyor and Mapper Business License: LB6860
Florida Landscape Architecture Business License: LC26000457

REVISIONS

NO.	DESCRIPTION	DATE

DATE:	04/15/22
DRAWN BY:	DDB
CHECKED BY:	MMM
FIELD BOOK:	1021

N

GRAPHIC SCALE
0 30 60
SCALE: 1" = 30 '
NOTE: PRINTED DRAWING SIZE MAY HAVE CHANGED FROM ORIGINAL. VERIFY SCALE USING BAR SCALE ABOVE.

CAPTIVA COVE III

SHEET TITLE

TOPOGRAPHIC SURVEY

SHEET NUMBER 2 OF 2

PROJECT NUMBER 102[illegible]

P&Z
PZ22-27000005
8/24/2022

Plotted by: mmossey On 4/28/2022 3:04 PM

Drawing name: Q:\102[illegible]\Survey\DWG\102[illegible]02-TOPOGRAPHIC SURVEY.dwg