PLANT SCHEDULE

CODE	COMMON NAME
TREES	
BS	Gumbo Limbo
BSR	Gumbo Limbo
CB	Silver Buttonwood
PE	Alexander Palm
QV	Southern Live Oak
TR	Tipuana Tipu
SHRUBS	
AL	Lemon Bromeliad
CM	Mammy Croton 3PPP MIN.
CR	Red Tip Coco Plum
DG	Golden Dewdrops
HF	Fiesta Tropical Hibiscus
ZI	Coontie
SHRUB AREAS	
FG	Green Island Ficus
JJ	Wax Jasmine
TF	Fakahatchee Grass
GROUND COVERS	
TS	Summer Sunset Asiatic Jasmine
SOD/SEED	
SOD	Floratam St. Augustine Grass

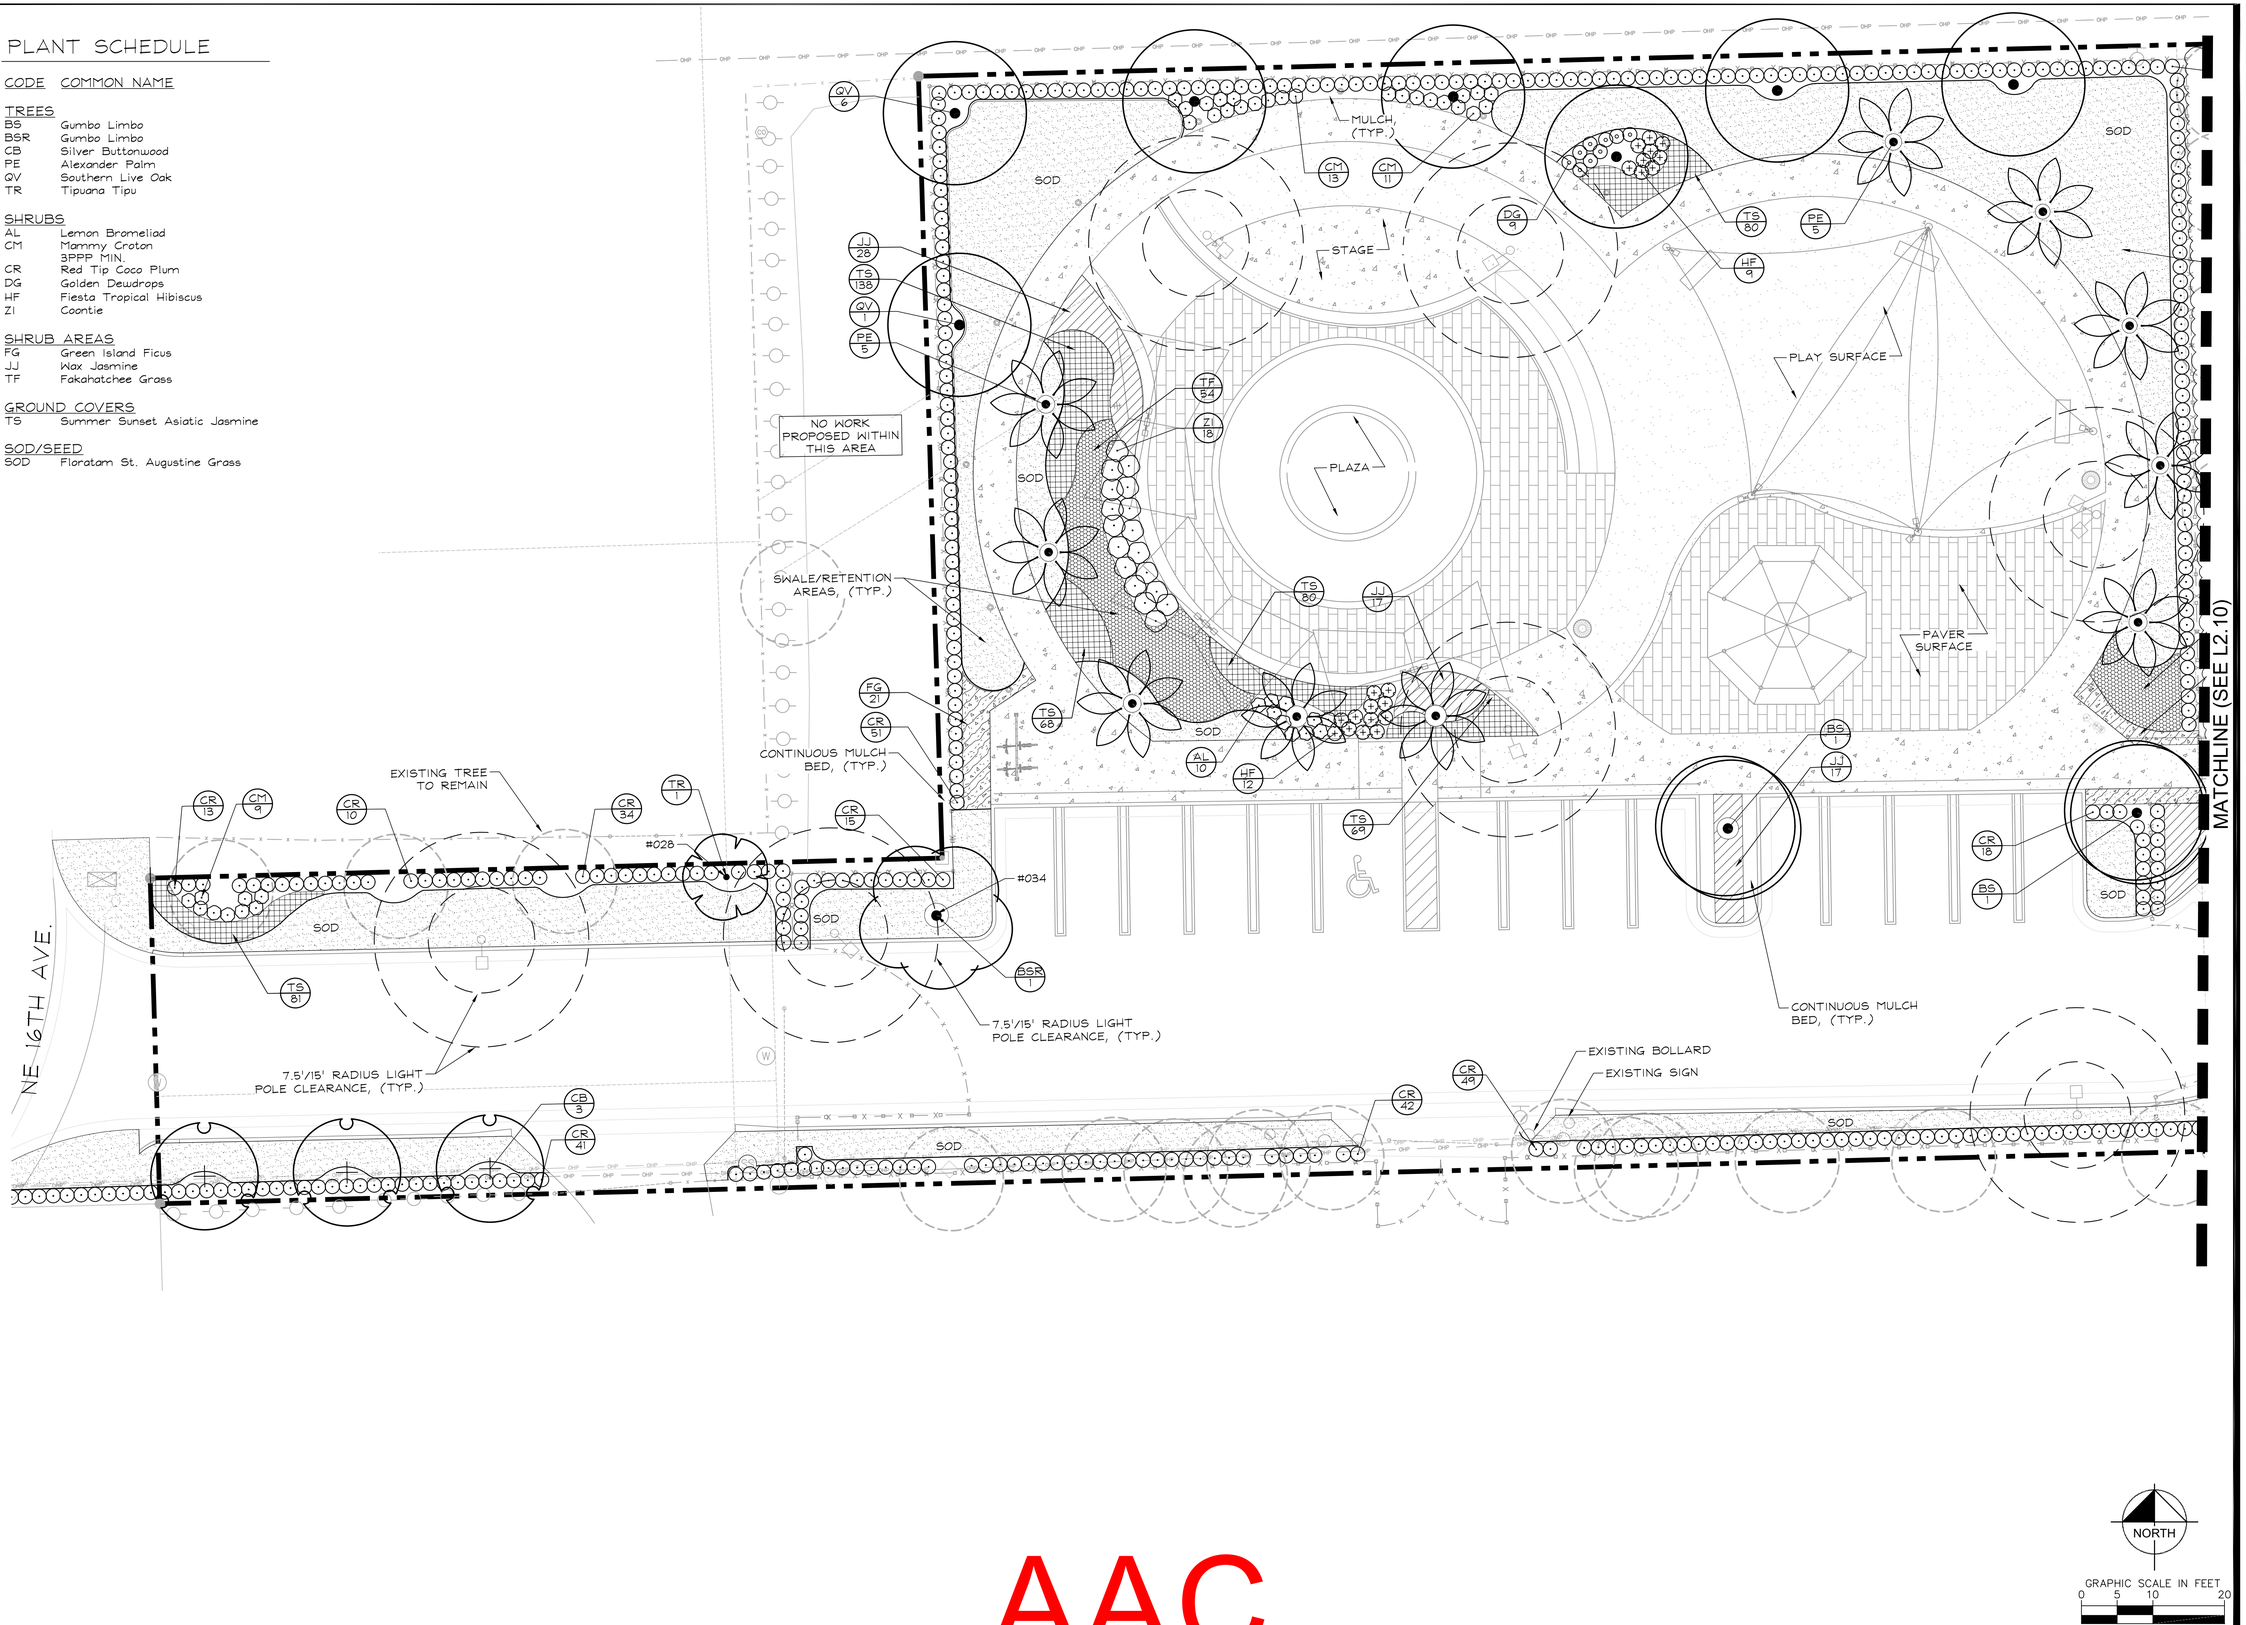

Kimley»Horn
1920 WEKIVA WAY SUITE 200, WEST PALM BEACH, FL 33411
PHONE: 561-845-0665 FAX: 561-863-8175
WWW.KIMLEY-HORN.COM CA 00000696

PROJECT LANDSCAPE ARCHITECT:

Thomas C Hargrett

Digitally signed by Thomas C Hargrett
DN: C=US, O=Kimley-Horn, CN=Thomas C Hargrett, E=thomas.hargrett@kimley-horn.com
Reason: I am the author of this document
Date: 2023.12.19 12:12:12 -05'00'

MAS C. HARGRETT,
FL
LA 512
12/19/23

WALTERS ZACKRIA ARCHITECTS
5813 N. ANDREWS WAY
FORT LAUDERDALE, FL 33309
PHONE: (954) 522-4123
FAX: (954) 522-4128
www.wza-architects.com
Abbas H. Zackria, FL AR 91520

CORPORATE NAME: WALTERS ZACKRIA ASSOCIATES, PLLC REGISTERED IN THE STATE OF FLORIDA. WRITTEN DIMENSIONS TAKE PRECEDENCE OVER SCALED DIMENSIONS. THESE DRAWINGS ARE THE PROPERTY OF WALTERS ZACKRIA ASSOCIATES, PLLC, AND SHALL NOT BE REPRODUCED WITHOUT WRITTEN PERMISSION FROM A PRINCIPAL OF THE FIRM OR BE LIABLE FOR THE FULLEST LEGAL RECOURSE. CONTRACTOR SHALL VERIFY ALL EXISTING CONDITIONS AND DIMENSIONS AND NOTIFY THE ARCHITECT OF ANY DISCREPANCIES PRIOR TO EXECUTION OF WORK.

CITY OF POMPANO BEACH
CHARLOTTE BURRIE COMM. CENTER
PLAZA AND PASSIVE PARK

2669 N FEDERAL HWY,
POMPANO BEACH, FL 33064

DRAWN BY:	BM
CHECKED BY:	TH
DATE:	12-22-2023

REVISIONS:
1. 10-23-23 PERMIT CO-ORD
2. 12-22-23 PERMIT CO-ORD
3.
4.
5.
6.

2203

L2.00

LANDSCAPE PLAN

AAC
PZ23-12000041
02/06/2024

Plotted By:Hargrett, Tom Sheet Set:Charlotte Burrie Park Layout:L2.00 LANDSCAPE PLAN December 19, 2023 06:12:10pm K:\WPB_URG\043310008- charlotte burrie park\CAD\plansheets\L1.00 LANDSCAPE PLAN.dwg