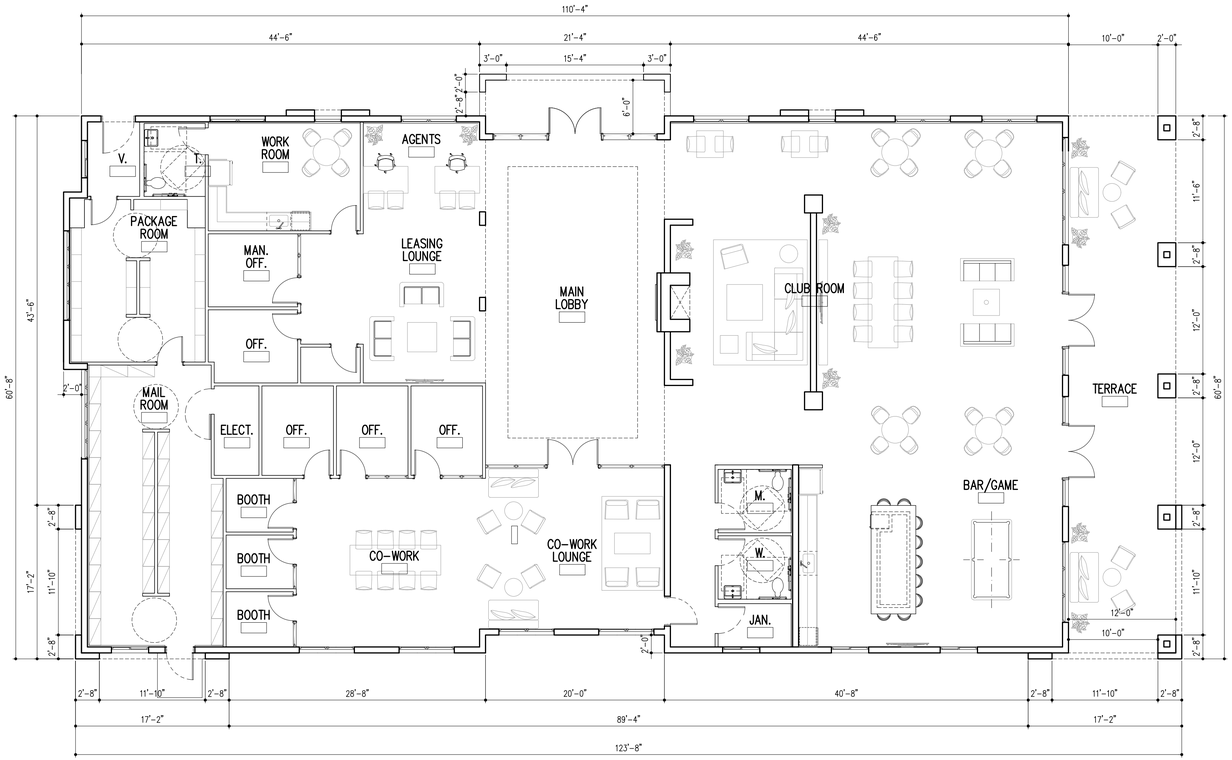

CLUBHOUSE

A/C AREA: 6,580 SQ. FT.
TERRACE AREA =720 SQ.FT.
TOTAL GROSS = 7,300 SQ.FT.

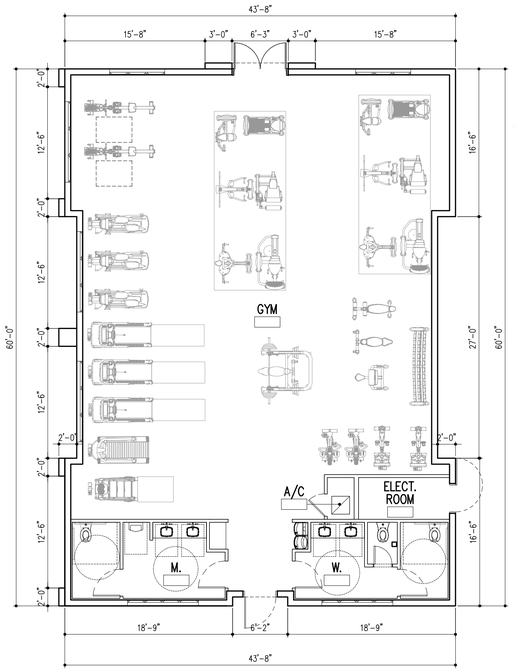

GYM

A/C AREA: 2,524 SQ. FT.

RESI CLUBHOUSE/GYM-FLOOR PLAN

SCALE: 1/8"=1'-0"

DRC
PZ23-12000017
11/20/2024

	BY
PRE-APP MEETING 04/04/2023	
DRC SUBMITTAL 06/[illegible]/2023	
DRC RE-SUBMITTAL [illegible]/2023	
DRC RE-SUBMITTAL 2/07/2024	
DRC RE-SUBMITTAL 2/[illegible]/2024	

OAKS @ PALM AIRE

FOR: MORGUARD
LOCATED AT: POMPANO BEACH, FLORIDA

Jose Saumell

STATE OF FLORIDA
JOSE SAUMELL
AR0013085
REGISTERED ARCHITECT

JOSE I. SAUMELL
AR0013085

MSA ARCHITECTS, INC.
AAC000895
8950 SW 74th COURT
SUITE 1513
MIAMI, FLORIDA 33156
(305) 273-9911

MSA ARCHITECTS
ARCHITECTURE & PLANNING

ARCHITECT'S BUILDING CODE STATEMENT: TO THE BEST OF THE ARCHITECT'S KNOWLEDGE THE PLANS AND SPECIFICATIONS COMPLY WITH THE FLORIDA BUILDING CODE SEVENTH EDITION (2020) AND THE APPLICABLE FIRE SAFETY STANDARDS AS DETERMINED BY THE LOCAL AUTHORITY AND CHAPTER [illegible] FLORIDA STATUTES

COPYRIGHT © 2022 MSA ARCHITECTS, INC. THE ARCHITECTURAL DESIGN AND ARTWORKS FOR THIS BUILDING AND/OR OVERALL PROJECT ARE THE LEGAL PROPERTY OF AND ALL RIGHTS ARE RESERVED BY THE ARCHITECT. THEIR USE FOR REPRODUCTION, CONSTRUCTION, OR DISTRIBUTION IS PROHIBITED UNLESS AUTHORIZED IN WRITING BY THE ARCHITECT.

DRAWN	
CONTRACT DATE	10/12/22
SCALE	AS SHOWN
JOB NO.	2181.PRJ
SHEET TITLE:	RESI CLUBHOUSE /GYM FLOOR PLAN
SHEET NUMBER:	CH-2.1